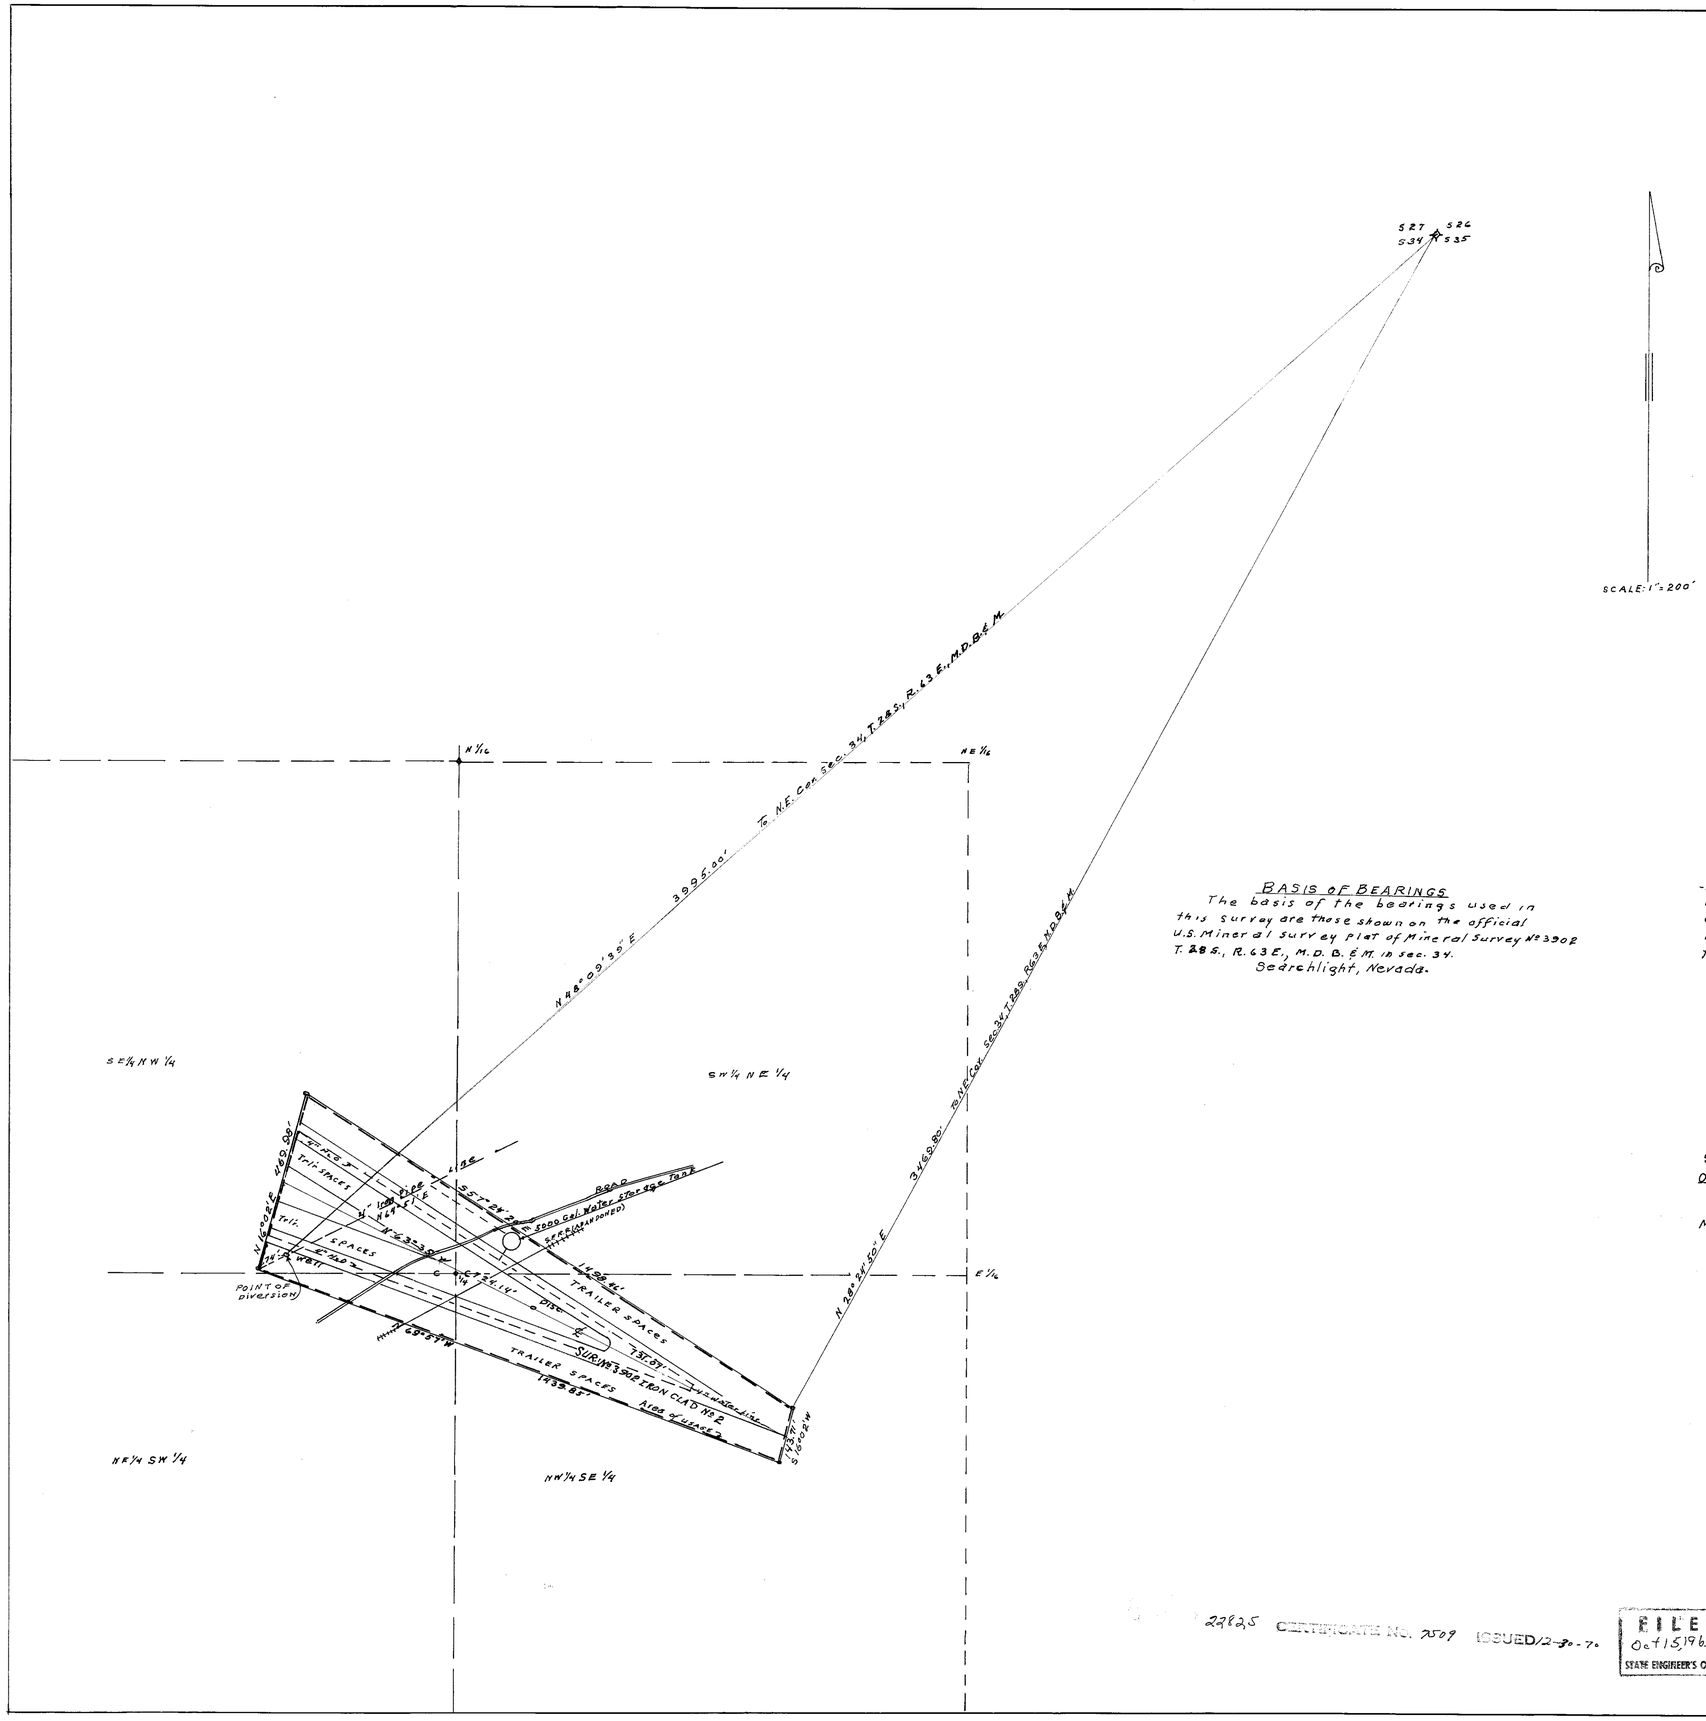


## BASIS OF BEARINGS

The basis of the bearings used in this survey are those shown on the official U.S. Mineral survey plat of Mineral Survey No 3902 T. 28 S., R. 63 E., M.D.B. & M. in sec. 34. Searchlight, Nevada.

I, Robert H. Cordill, being first duly sworn, depose and say that this map, consisting of one sheet, has been correctly drawn to the designated scale from field notes of a survey made by me on the 20th day of July 1965 and from registered patented mine survey plats; that it truly and correctly represents the location and extent of the proposed works used to divert water from an underground source in Clark County, by Junior G. Cree for serving a Trailer park & recretion area; the proposed point of diversion, the approximate location and size of the diverting channel or other conduit, the place and manner of use and the location and names of all other works or streams which are crossed by or connected with the said works are fully and correctly designated hereon.

Robert H. Cordill
State Water Right Surveyor No 272

Subscribed and sworn to before me this 7th day of October 1965

Nykki I. Kinsley
Notary Public in and for Clark County, Nevada.
My Commission expires July 16, 1966

NYKKI I. KINSLEY
NOTARY PUBLIC - STATE OF NEVADA
COUNTY OF CLARK
My Commission Expires July 16, 1966

22825 CERTIFICATE No. 7509 ISSUED 12-30-70

FILED
Oct 15, 1965
STATE ENGINEER'S OFFICE

## MAP

TO ACCOMPANY APPLICATION TO APPROPRIATE WATER FOR COMMERCIAL USE (TRAILER RARK) by Junior G. CREE FROM AN UNDER GROUND SOURCE

Rec'd for Com 11/29/65

76505 22825