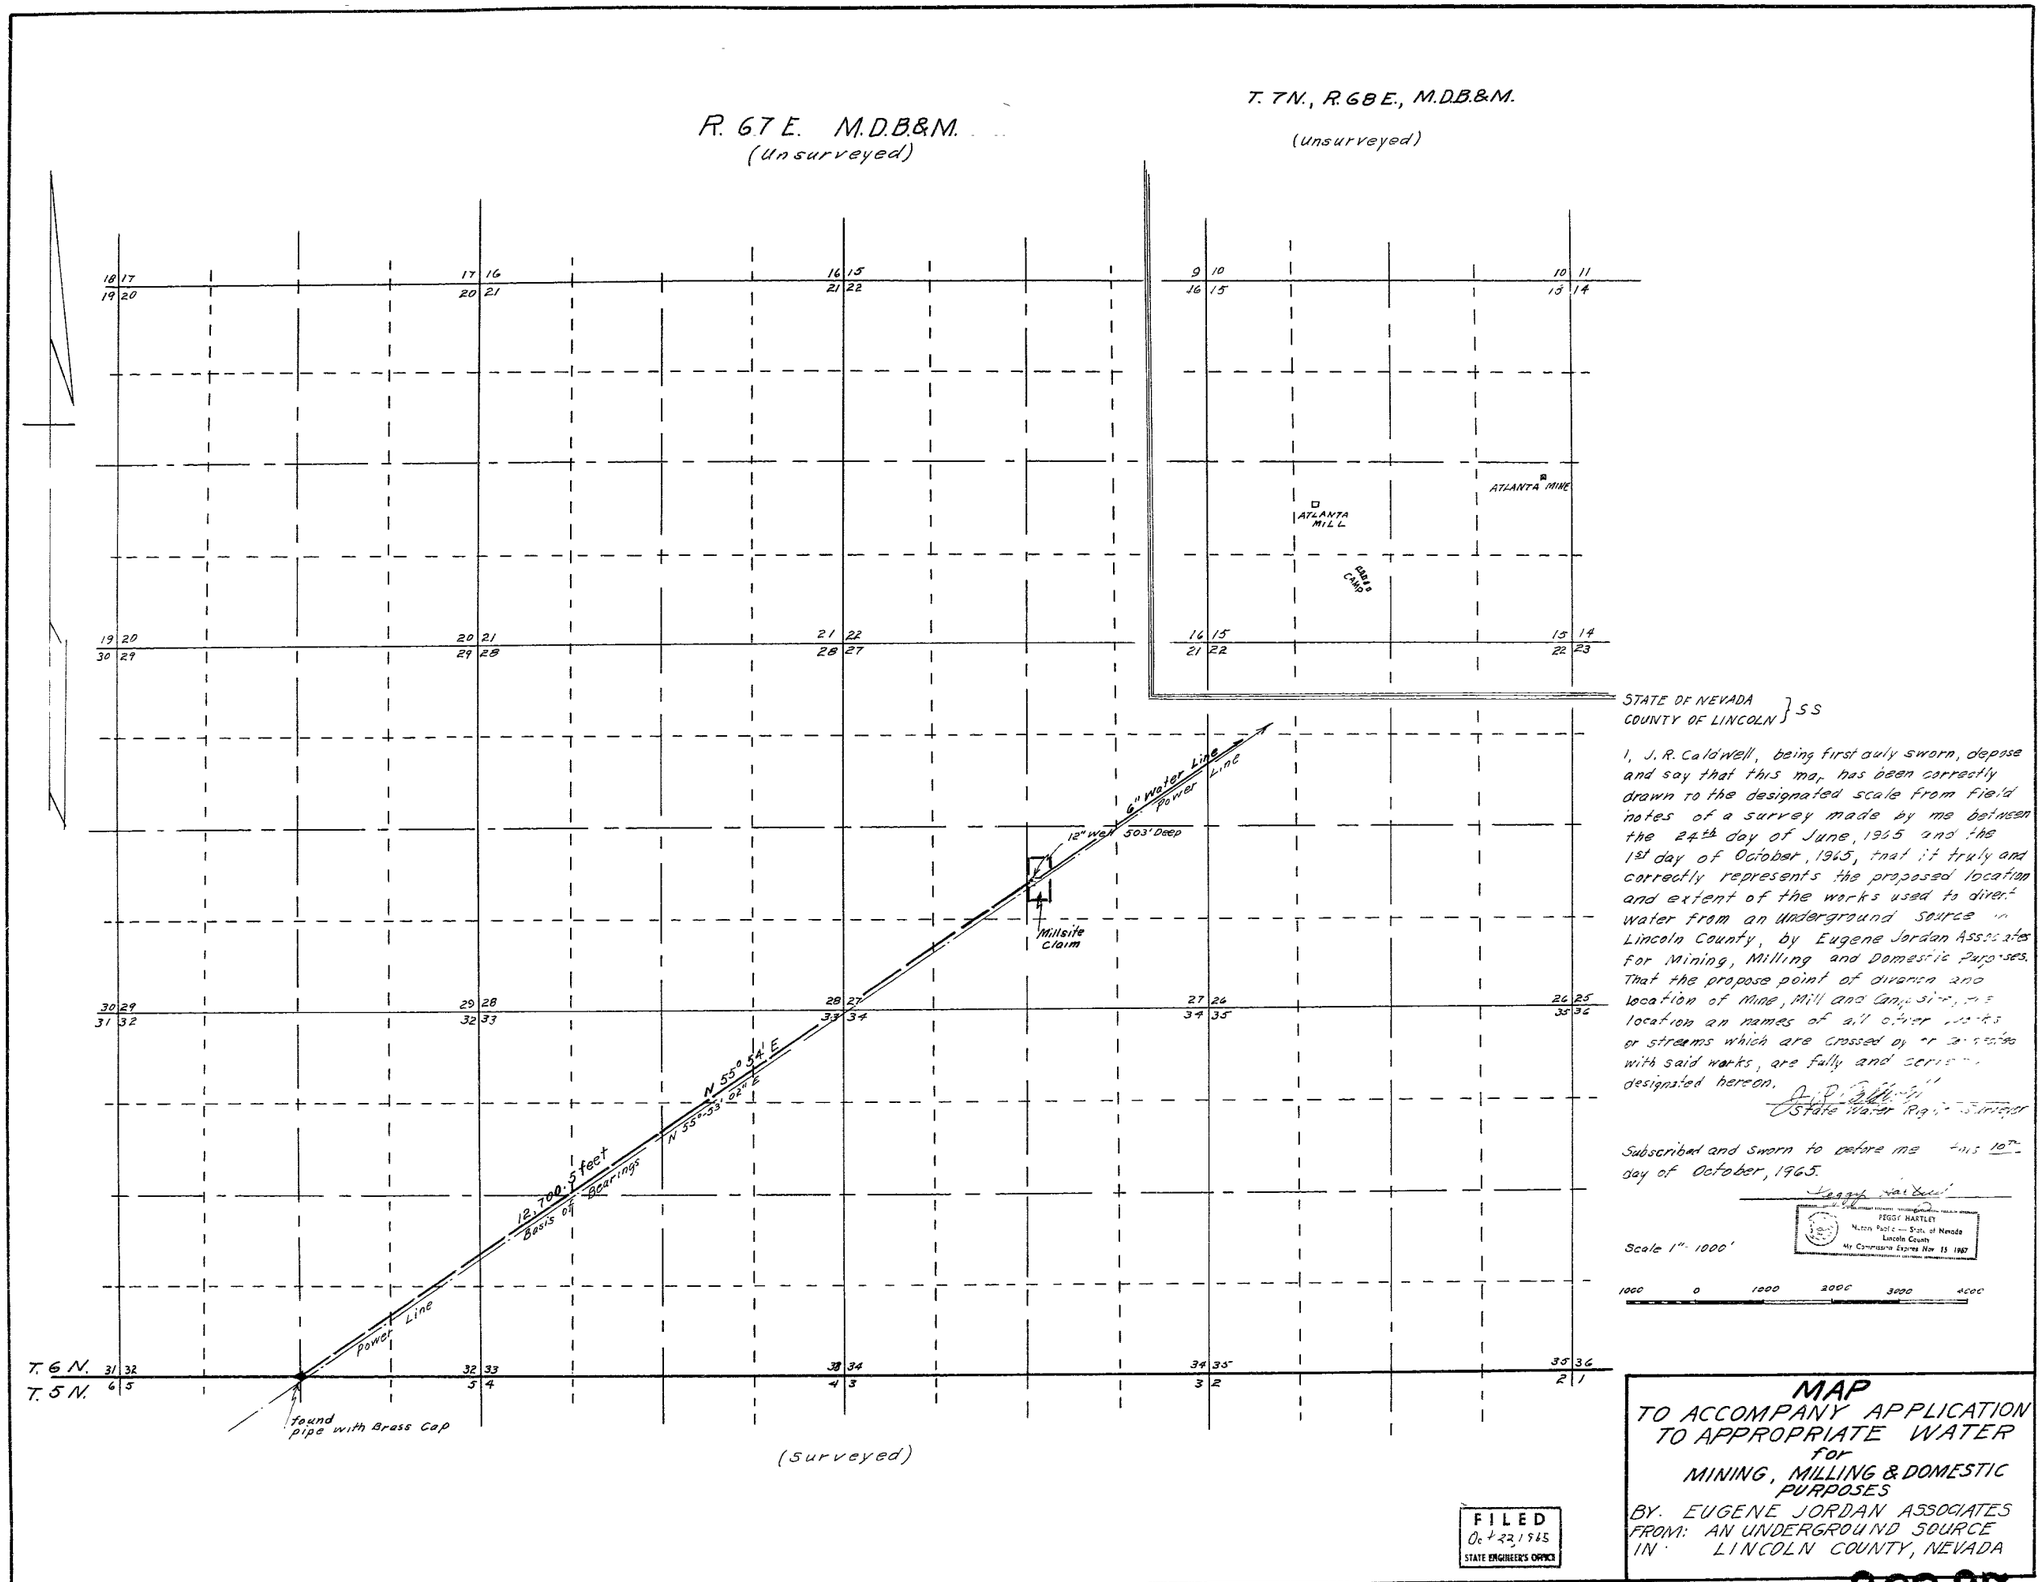


STATE OF NEVADA
COUNTY OF LINCOLN } SS

I, J. R. Caldwell, being first duly sworn, depose and say that this map has been correctly drawn to the designated scale from field notes of a survey made by me between the 24th day of June, 1965 and the 1st day of October, 1965, that it truly and correctly represents the proposed location and extent of the works used to divert water from an Underground Source in Lincoln County, by Eugene Jordan Associates for Mining, Milling and Domestic Purposes. That the propose point of diversion and location of Mine, Mill and Camp sites, the location an names of all other works or streams which are crossed by or connected with said works, are fully and correctly designated hereon.

J. R. Caldwell
State Water Rights Surveyor

Subscribed and Sworn to before me this 10th day of October, 1965.

Peggy Hartley

PEGGY HARTLEY
Notary Public — State of Nevada
Lincoln County
My Commission Expires Nov. 15 1967

Scale 1" = 1000'

1000 0 1000 2000 3000 4000

FILED
Oct 22 1965
STATE ENGINEER'S OFFICE

# MAP
## TO ACCOMPANY APPLICATION TO APPROPRIATE WATER for MINING, MILLING & DOMESTIC PURPOSES

BY: EUGENE JORDAN ASSOCIATES
FROM: AN UNDERGROUND SOURCE
IN: LINCOLN COUNTY, NEVADA

22827