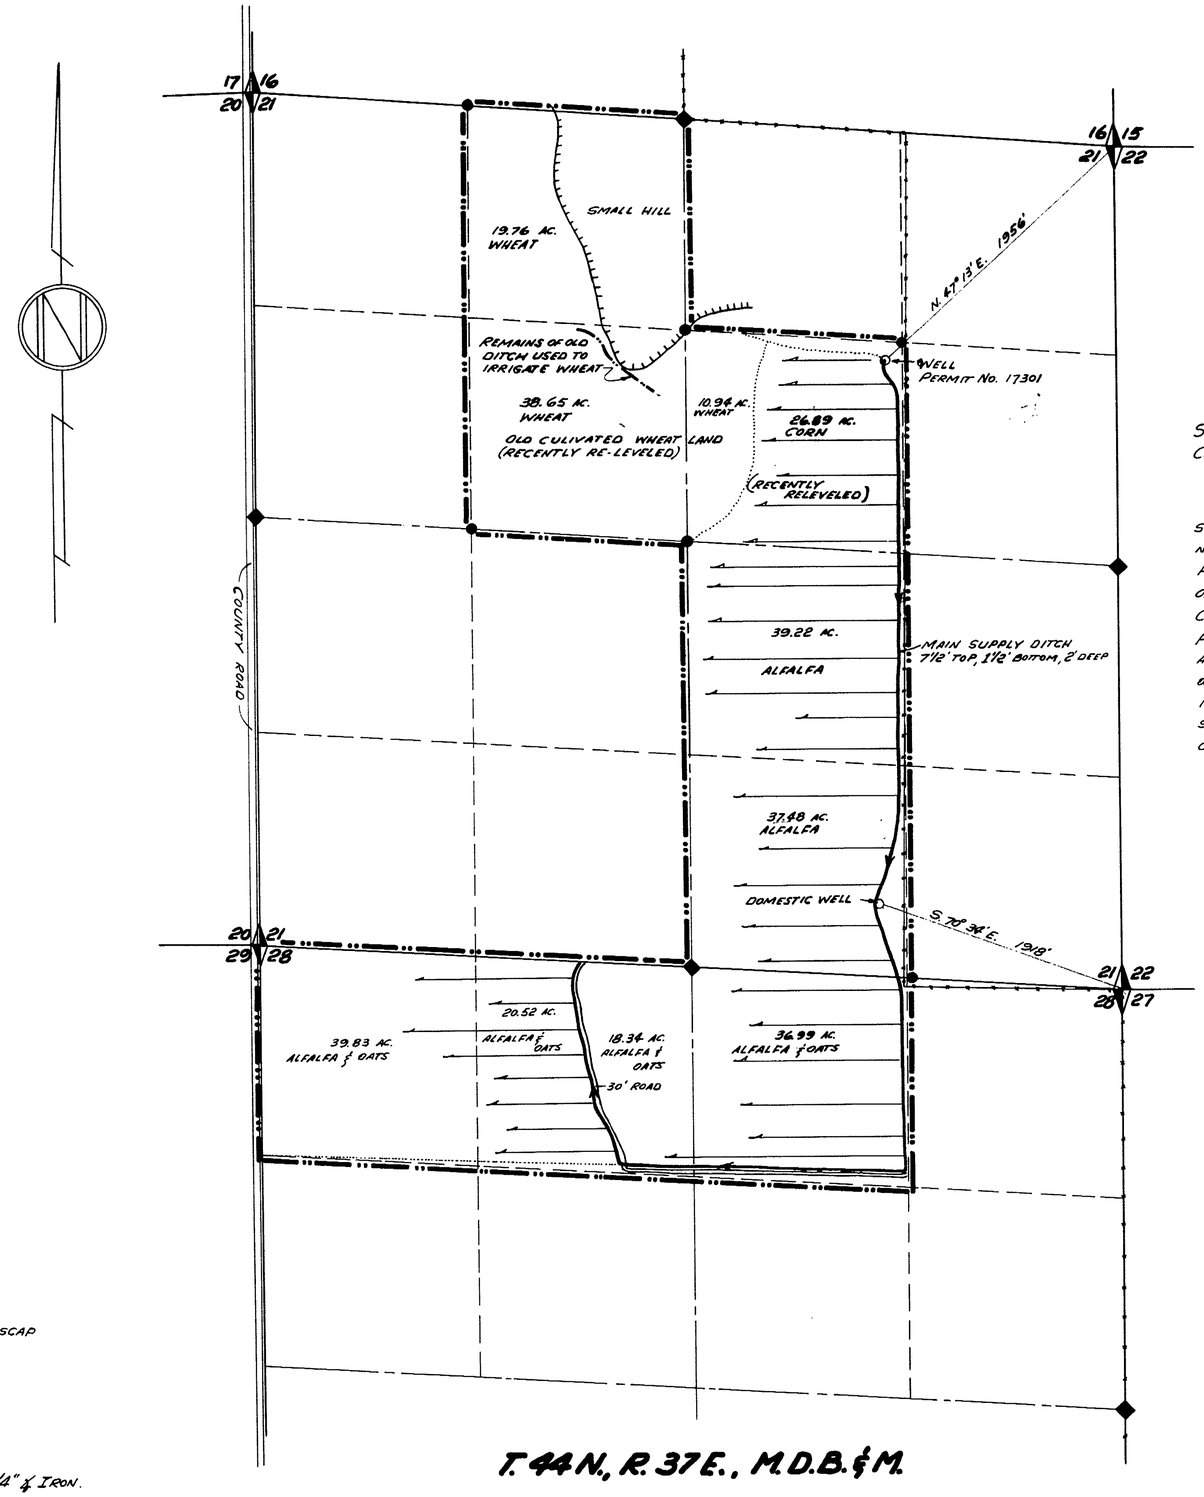

T. 44 N., R. 37 E., M.D.B. & M.

SEC.	SUB-DIVISION	TOWN-SHIP	RANGE	CULTIVATED ACREAGE	DESCRIPTION OF CULTURE
21	NE¼ NW¼	44 N.	37 E.	19.76	WHEAT
	SE¼ NW¼			38.65	WHEAT
	SW¼ NE¼			10.94	WHEAT
	" "			26.89	CORN
	NW¼ SE¼			39.22	ALFALFA
	SW¼ SE¼			37.48	ALFALFA
28	NW¼ NE¼			36.99	ALFALFA & OATS
	NE¼ NW¼			38.86	" "
	NW¼ NW¼			39.83	" "
			TOTAL =	288.62	

STATE OF NEVADA }
COUNTY OF ORMSBY } SS.

I, RICHARD M. BLACK, BEING FIRST DULY SWORN, DEPOSE AND SAY THAT THIS MAP, CONSISTING OF ONE SHEET, HAS BEEN CORRECTLY DRAWN TO THE DESIGNATED SCALE FROM FIELD NOTES OF A SURVEY MADE UNDER MY SUPERVISION AND DIRECTION ON THE 7TH DAY OF FEBRUARY, 1964; THAT IT TRULY AND CORRECTLY REPRESENTS THE LOCATION AND EXTENT OF THE WORKS USED TO DIVERT WATER FROM UNDERGROUND, IN HUMBOLDT COUNTY, BY C.R. WEDEL, FOR IRRIGATION PURPOSES UNDER APPLICATION No. 17301. THAT THE POINT OF DIVERSION, THE LOCATION, SIZE AND GRADES OF THE DIVERTING CHANNEL, LOCATION AND DESCRIPTION OF ALL MEASURING DEVICES, LOCATION AND EXTENT OF LANDS OWNED OR CONTROLLED BY THE APPLICANT UPON WHICH WATER APPLIED FOR UNDER APPLICATION No. 17301 IS USED, TOGETHER WITH THE AREA AND KIND OF CULTURE IN EACH 40-ACRE SUBDIVISION, AND THE LOCATION AND NAMES OF ALL OTHER WORKS OR STREAMS WHICH ARE CROSSED BY OR CONNECTED WITH SAID WORKS ARE FULLY AND CORRECTLY DESIGNATED THEREON.

Richard M. Black
STATE WATER RIGHT SURVEYOR

SUBSCRIBED AND SWORN TO BEFORE ME THIS 19th DAY OF FEBRUARY, 1964.

[signature]
NOTARY PUBLIC IN AND FOR ORMSBY COUNTY, NEVADA

~LEGEND~

SECTION CORNER, FOUND, BRASSCAP

¼ CORNER FOUND, BRASSCAP

SUBDIVISION MARKER, FOUND, ¾" ∡ IRON.

500 0 500 1000 1500 2000 2500

SCALE: 1 IN. = 500 FT.

FILED
Feb. 19, 1964

MAP TO ACCOMPANY PROOF OF BENEFICIAL USE UNDER APPLICATION No. 17301 FOR IRRIGATION BY C.R. WEDEL FROM UNDERGROUND

17301 CERTIFICATE No. 5750 ISSUED Aug. 11, 1964
22007 [illegible] 7325 ISSUED April 7, 1970
22849 [illegible] 7326 ISSUED April 7, 1970

CA 2-13-64

22849 22007 17301 ← File under