STATE OF NEVADA }
County of White Pine } ss.

I, Robert W. Millard, being first duly sworn, depose and say that this map, consisting of one sheet, has been correctly drawn to the designated scale from field notes of a survey made under my supervision and direction between the 11 th and 15 th days of November, 1965 that it truly and correctly represents the proposed location and extent of the works used to divert water from Underground Sources in White Pine County, by

Edna M. Harrison

for irrigation purposes. That the proposed point of diversion, the approximate location and size of the diverting channel, all reservoirs or basins, the location and names of all other works which will cross or connect with the proposed works, and the boundary of all lands, showing by 40-acre subdivisions the areas proposed to be irrigated, are fully and correctly designated thereon.

State Water Right Surveyor

Subscribed and sworn to before me this 17 th day of November, 1965

Robert A. Mason

Notary Public in and for White Pine County, Nevada

My commission expires

ROBERT A. MASON
Notary Public - State of Nevada
County of White Pine
My commission expires May 7, 1969

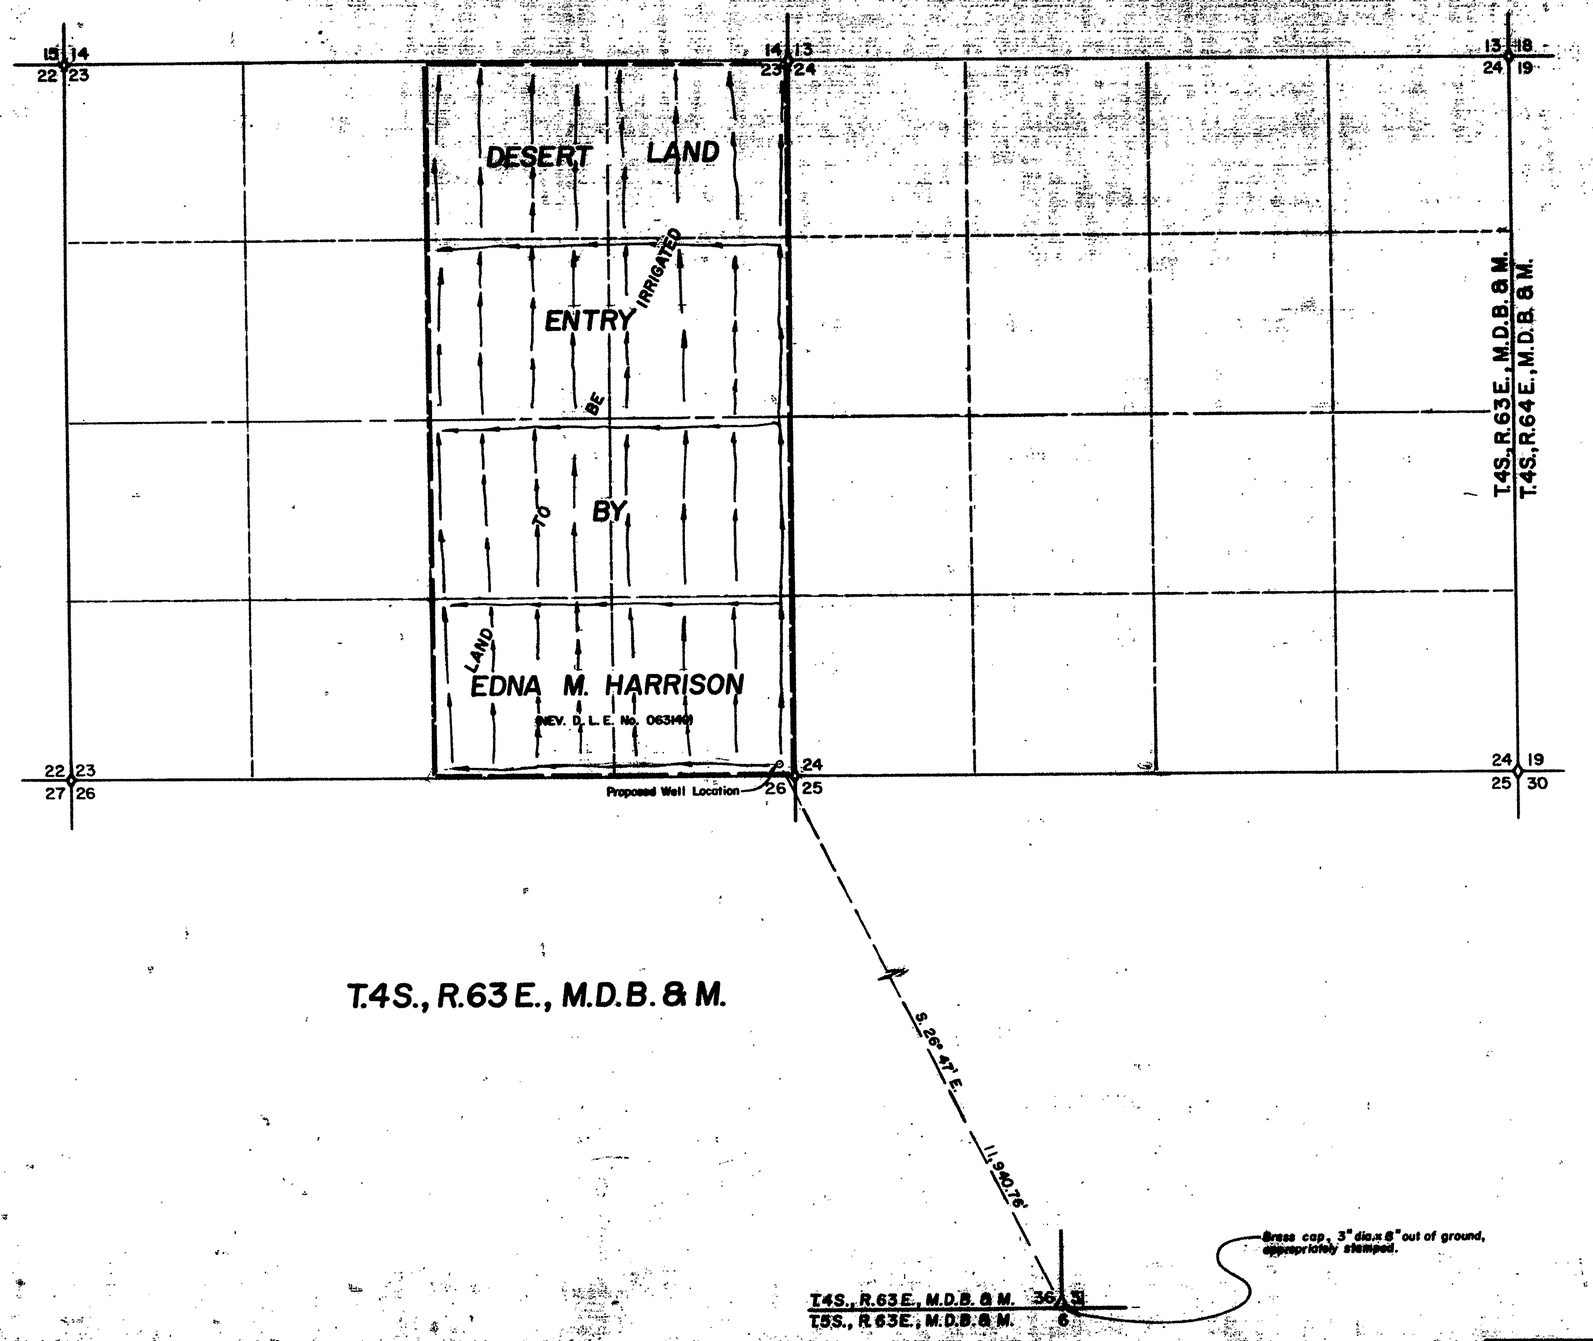

FILED
Nov 22 1965
STATE ENGINEER'S OFFICE

'65 NOV 22 AM 11:01

R.W. MILLARD & ASSOC., INC.		
DATE	DESCRIPTION	
FIELD	DESIGN	DWG. No.
DETAIL	TRACING	FILE No.
CALC.	CHECK	
COMP.	APPROVED	

MAP TO ACCOMPANY APPLICATION TO APPROPRIATE WATER

FOR IRRIGATION & DOMESTIC

BY EDNA M. HARRISON

FROM UNDERGROUND SOURCES

REGISTERED ENGINEERS R.W. MILLARD & ASSOC., INC. LAND SURVEYORS
November, 1965 ELY & ELKO, NEVADA

22859