STATE OF NEVADA }
County of White Pine } ss.

I, Robert W. Millard, being first duly sworn, depose and say that this map, consisting of one sheet, has been correctly drawn to the designated scale from field notes of a survey made under my supervision and direction between the 5th and 7th days of Dec, 1965 that it truly and correctly represents the proposed location and extent of the works used to divert water from Underground Source in White Pine County, by

Gulf Oil Corporation

for irrigation purposes. That the proposed point of diversion, the approximate location and size of the diverting channel, all reservoirs or basins, the location and names of all other works which will cross or connect with the proposed works, and the boundary of all lands, showing by 40-acre subdivisions the areas proposed to be irrigated, are fully and correctly designated thereon.

[signature]
State Water Right Surveyor

Subscribed and sworn to before me this day of December, 1965

Robert H. Mason
Notary Public in and for White Pine County, Nevada

My commission expires May 5, 1969

I, ROBERT H. MASON
Notary Public, State of Nevada
County of White Pine
My commission expires May 7, 1969

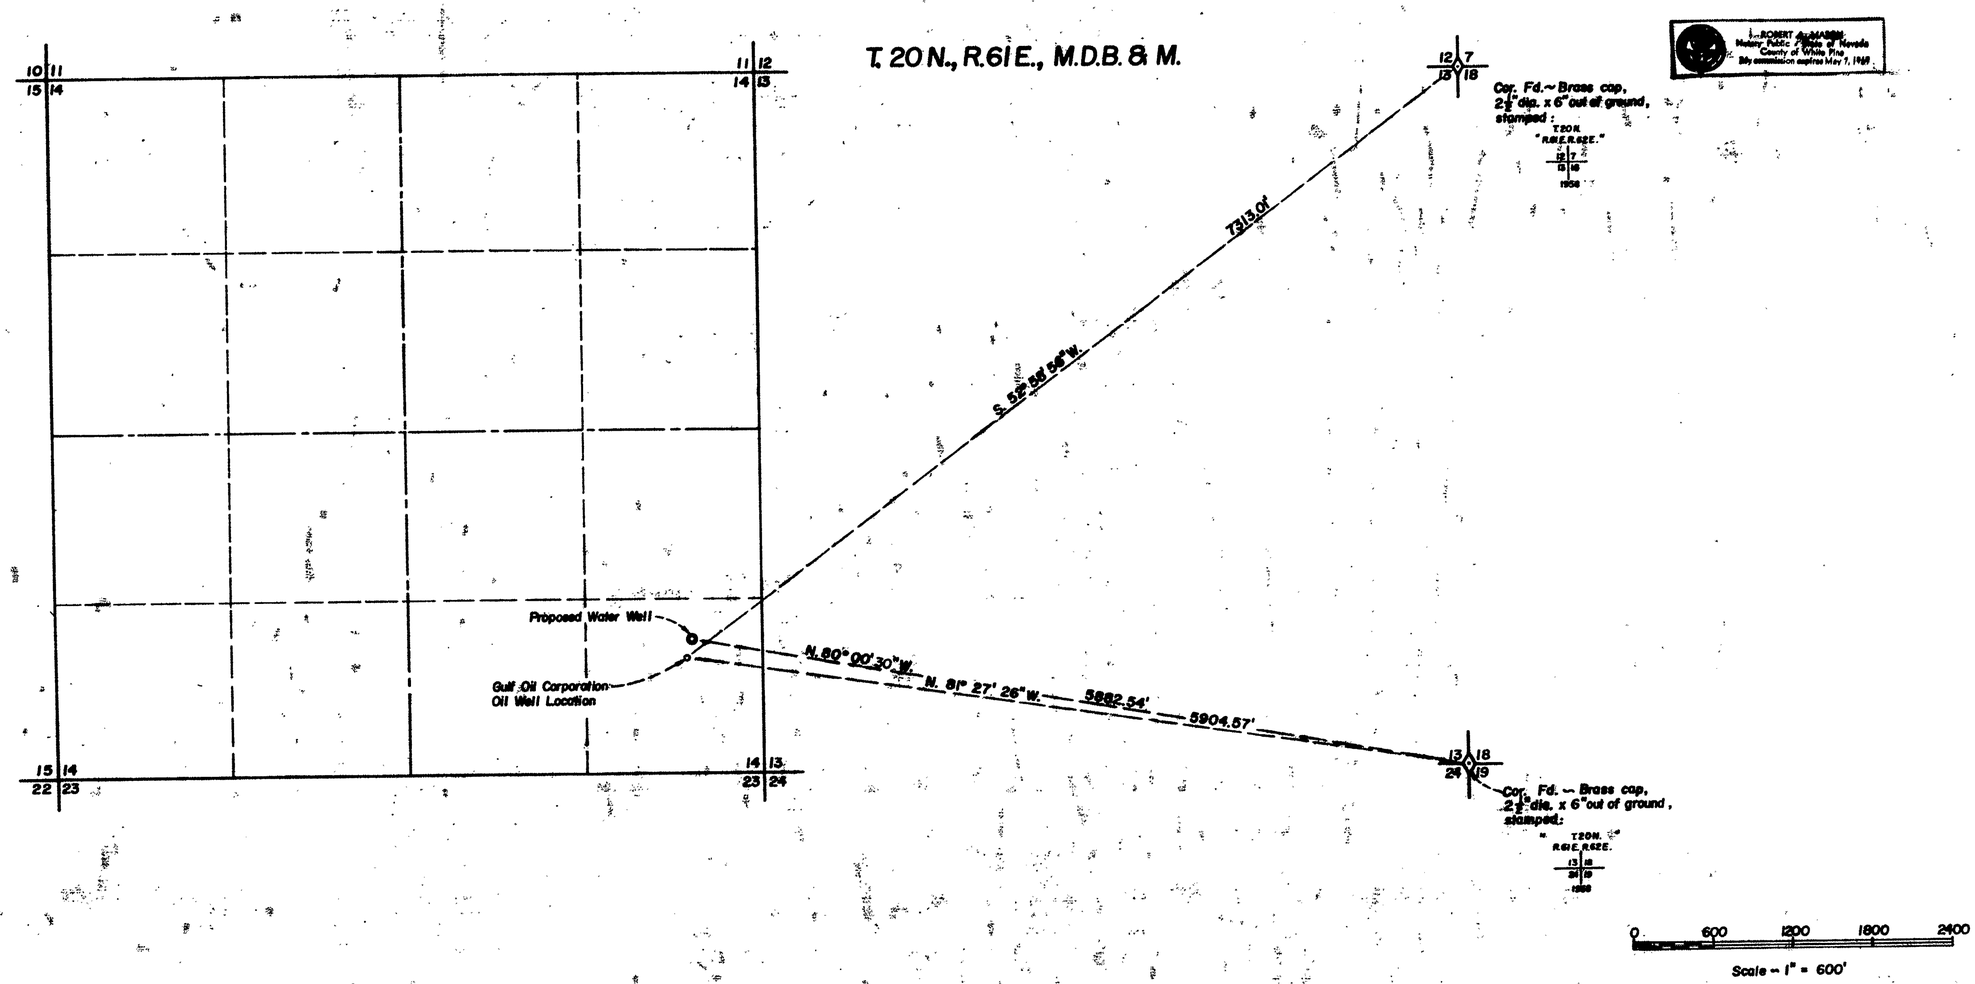

OFFICE
STATE ENGINEER

FILED
Dec 16 1965
STATE ENGINEER'S OFFICE

DATE	R.W. MILLARD & ASSOC., INC. DESCRIPTION

FIELD	DESIGN	DWG. No.
DETAIL	TRACING	FILE No.
CALC.	CHECK	
COMP.	APPROVED	

MAP TO ACCOMPANY APPLICATION TO APPROPRIATE WATER

FOR INDUSTRIAL & DOMESTIC

BY GULF OIL CORPORATION

FROM UNDERGROUND SOURCE

REGISTERED ENGINEERS R.W. MILLARD & ASSOC., INC. LAND SURVEYORS
ELY, NEVADA

22893