N
W E
S

1" = 300'

GRAPHIC SCALE

300 0 150 300 600 1200

(IN FEET)
1 inch = 300 ft.

STATE OF NEVADA
COUNTY OF WASHOE } SS

I, GEORGE G. LINDESMITH, BEING THE FIRST DULY SWORN, DO DEPOSE AND SAY THAT THIS MAP CONSISTING OF ONE SHEET HAS BEEN CORRECTLY DRAWN TO THE DESIGNATED SCALE FROM RECORDS FILED IN THE OFFICE OF THE STATE ENGINEER AND FROM FIELD NOTES MADE BY ME OR UNDER MY DIRECTION, BETWEEN AUGUST 1, 2006 AND MARCH 15, 2007. THAT IT TRULY AND CORRECTLY REPRESENTS THE AREA TO BE WITHDRAWN BY ACME LEASING, LLC.

12-31-07

GEORGE G. LINDESMITH
WATER RIGHT SURVEYOR No. 704

3-20-2007

SUBSCRIBED AND SWORN BEFORE ME THIS 20th DAY
OF March, 2007

NOTARY PUBLIC

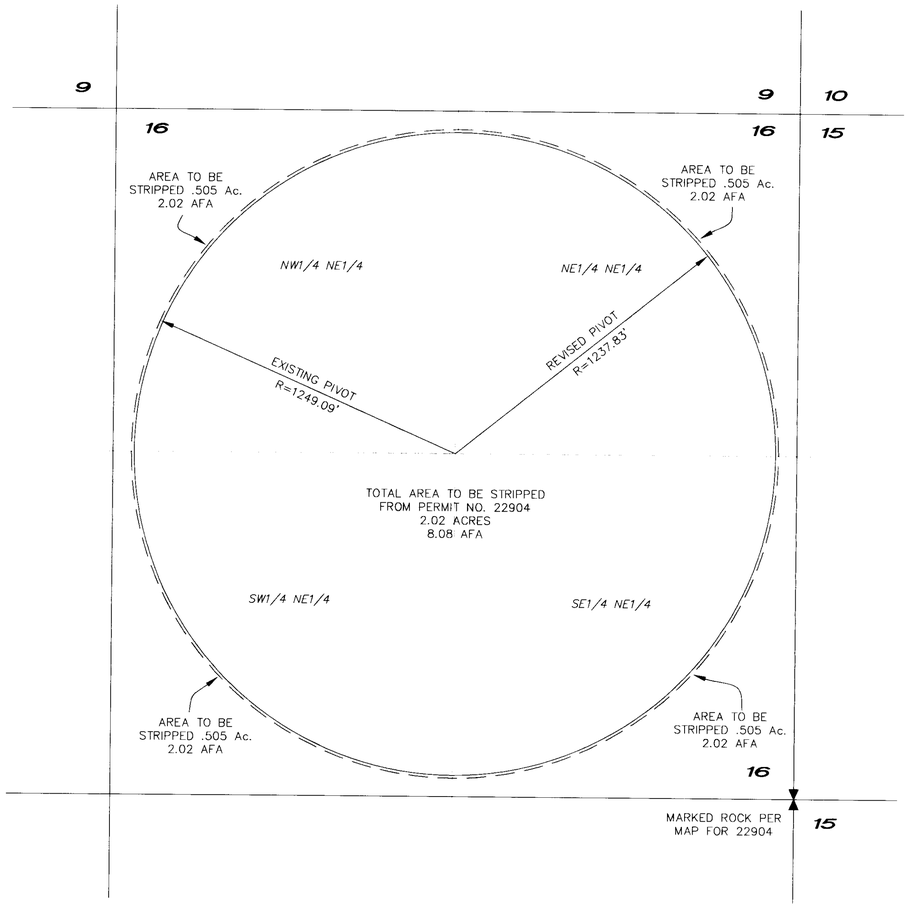

T. 10 N., R. 24. E., M.D.M.

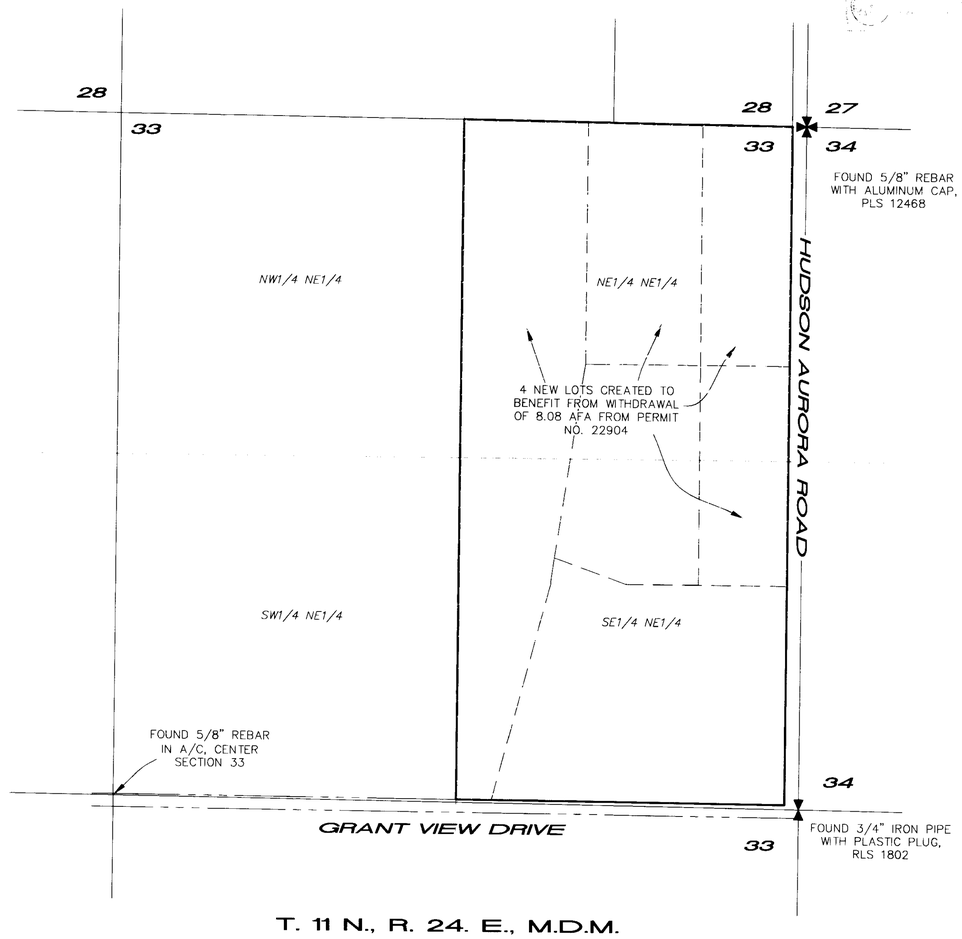

T. 11 N., R. 24. E., M.D.M.

06224.01.CM

LEGEND

SECTION CORNER

QUARTER SECTION CORNER

TRI STATE SURVEYING, LTD
425 EAST LONG STREET
CARSON CITY, NEVADA 89706-2418
(775) 887-9911 * FAX # 887-9915

STATE ENGINEER'S USE

FILED
APR 2 1 2007
STATE ENGINEER'S OFFICE

MAP TO ACCOMPANY RELINQUISHMENT OF A PORTION OF WATER APPROPRIATED UNDER PERMIT #22904, CERTIFICATE #8495, FROM IRRIGATED PURPOSES BY

ACME LEASING, LLC

FROM AN UNDERGROUND SOURCE IN LYON COUNTY, NEVADA FOR DOMESTIC PURPOSES TO SERVE 4 LOTS WITHIN 2 PARCEL MAPS CREATED BY THE CARLSON FAMILY TRUST IN LYON COUNTY, NEVADA.

22904R 02