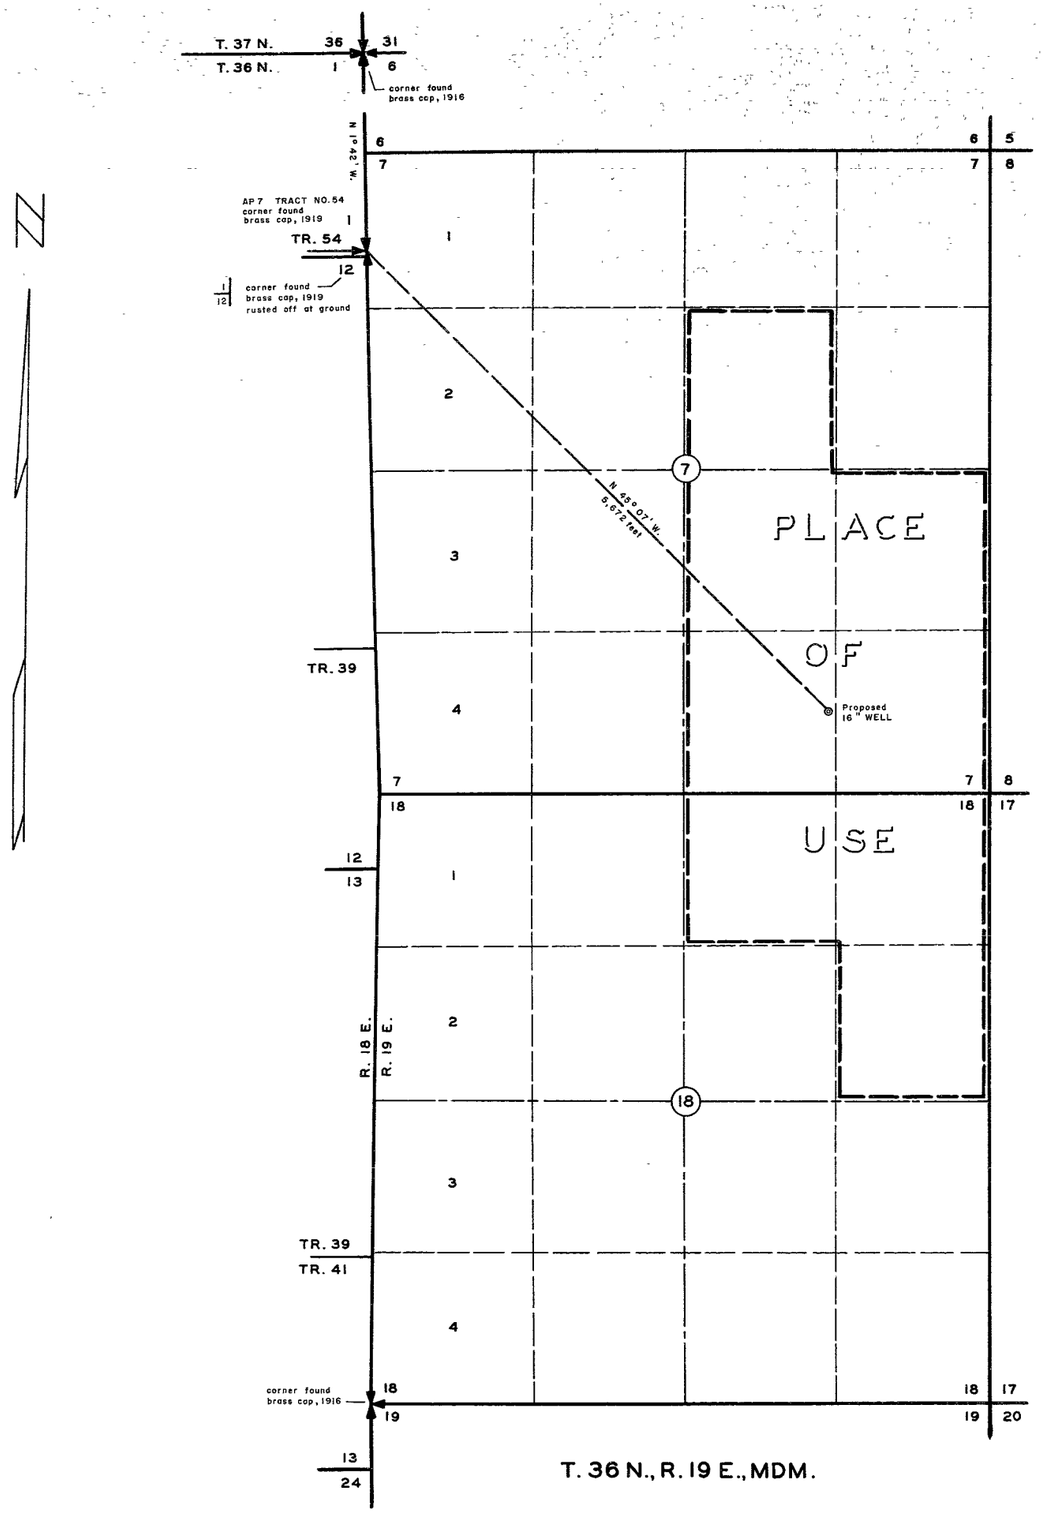

N

STATE OF NEVADA SS
COUNTY OF WASHOE

I, *William J Newman*, being first duly sworn, depose and say that this map, consisting of one sheet, has been correctly drawn to the designated scale from field notes of a survey made by me on the *19 th* day of *March*, 1966; that it truly and correctly represents the location and extent of the proposed works used to divert water from *underground*, in *Washoe* County, by *LAURA L WALCOTT* for irrigation and domestic purposes That the proposed point of diversion, the approximate location and size of the diverting well, all reservoirs or basins, the location and names of all other works which will cross or connect with the proposed works, and the boundary of all lands, showing by 40-acre subdivisions the areas proposed to be irrigated, are fully and correctly designated thereon

William J. Newman
State Water Right Surveyor No 285

Subscribed and sworn to before me this *28 th* day of *March*, 1966

GERALDINE BARTL
Notary Public — State of Nevada
Washoe County
My Commission Expires Sept. 28, 1968

Geraldine Bartl
Notary Public in and for Washoe County, Nevada

My Commission Expires *September 28 1968*

SCALE 1 IN. = 600 FT.

500 0 1000 2000

1966 APR 8 PM 3 28

Bearing reference — East line Section 1, T. 36 N, R 18 E, MDM., from G L.O Dependent Resurvey, 1916 and 1919 N 1° 42' W.

FILED
April 8 1966
RECORDER'S OFFICE

MAP
TO ACCOMPANY APPLICATION TO
APPROPRIATE WATER FOR
IRRIGATION AND DOMESTIC USE
BY LAURA L. WALCOTT
FROM UNDERGROUND

22909