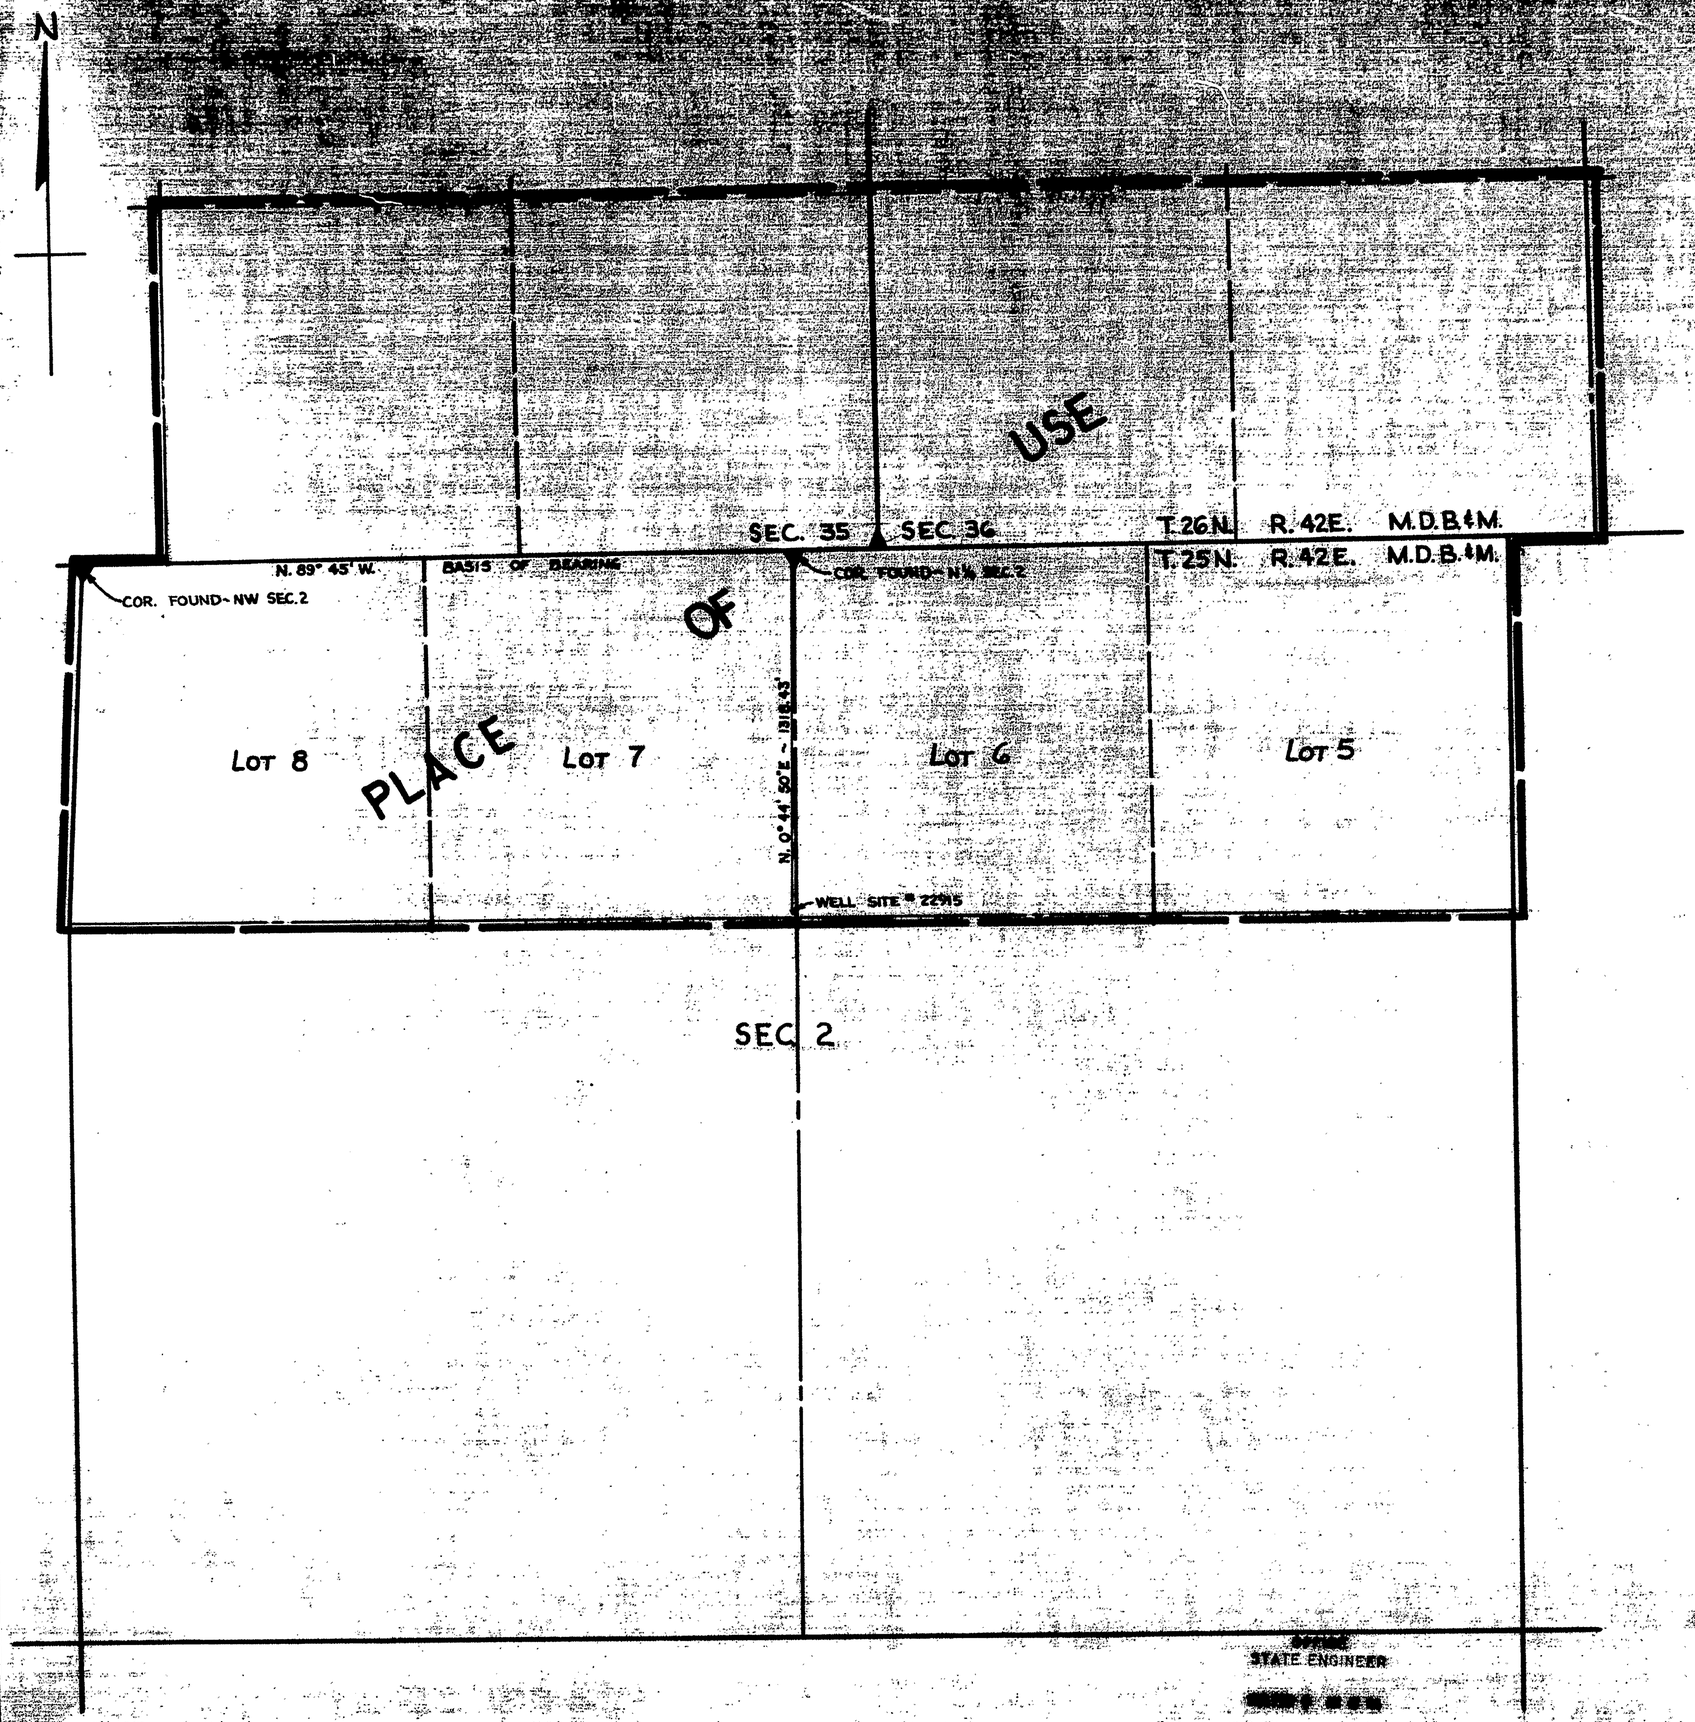

STATE OF NEVADA }
COUNTY OF HUMBOLDT } SS.

I, CHARLES C. ARMUTH, JR., BEING FIRST DULY SWORN, DEPOSE AND SAY THAT THIS MAP, CONSISTING OF 1 SHEET, HAS BEEN CORRECTLY DRAWN TO THE DESIGNATED SCALE FROM FIELD NOTES OF A SURVEY MADE BY ME, ON THE 29TH OF JANUARY, 1966; THAT IT TRULY AND CORRECTLY REPRESENTS THE PROPOSED LOCATION AND EXTENT OF THE WORKS USED TO DIVERT WATER FROM **UNDERGROUND** IN **LANDER COUNTY**, BY **IMA FORD** FOR **IRRIGATION AND DOMESTIC** PURPOSES. THAT THE PROPOSED POINT OF DIVERSION, THE APPROXIMATE LOCATION AND SIZE OF THE DIVERTING CHANNEL, ALL RESERVOIRS OR BASINS, THE LOCATION AND NAMES OF ALL OTHER WORKS WHICH WILL CROSS OR CONNECT WITH THE PROPOSED WORKS, AND THE BOUNDARY OF ALL LANDS, SHOWING BY 40-ACRE SUBDIVISIONS THE AREAS PROPOSED TO BE IRRIGATED, ARE FULLY AND CORRECTLY DESIGNATED THEREON.

Charles C. Armuth Jr.
STATE WATER RIGHT SURVEYOR

SUBSCRIBED AND SWORN TO BEFORE ME
THIS 7th DAY OF FEBRUARY, 1966.

William MacDonald
NOTARY PUBLIC IN AND FOR HUMBOLDT COUNTY, NEVADA

WILLIAM MACDONALD
Notary Public — State of Nevada
Humboldt County
My Commission Expires Dec. 17, 1967

500 0 500 1000 1500

SCALE 1"=300'

OFFICE
STATE ENGINEER
[redacted]

FILED
Feb 9 1966

STATE
STATE ENGINEER
[redacted]

MAP

TO ACCOMPANY APPLICATION TO APPROPRIATE WATER FOR IRRIGATION AND DOMESTIC BY IMA FORD FROM UNDERGROUND

22915