SECTION	SUBDIVISION	T N	R E	CULTIVATED ACREAGE	DESCRIPTION OF CULTURE	DATE OF FIRST CULTURE
3	LOT 5	21	53	36.02	GRAIN	
3	LOT 6	21	53	34.80	"	
3	LOT 7	21	53	33.56	"	
3	LOT 8	21	53	32.34	"	
3	SW¼ NW¼	21	53	40.00	"	
3	SE¼ NW¼	21	53	40.00	"	
3	SW¼ NE¼	21	53	40.00	"	
3	SE¼ NE¼	21	53	40.00	"	
	Total			296.72	* GRAIN	

* All Wheat

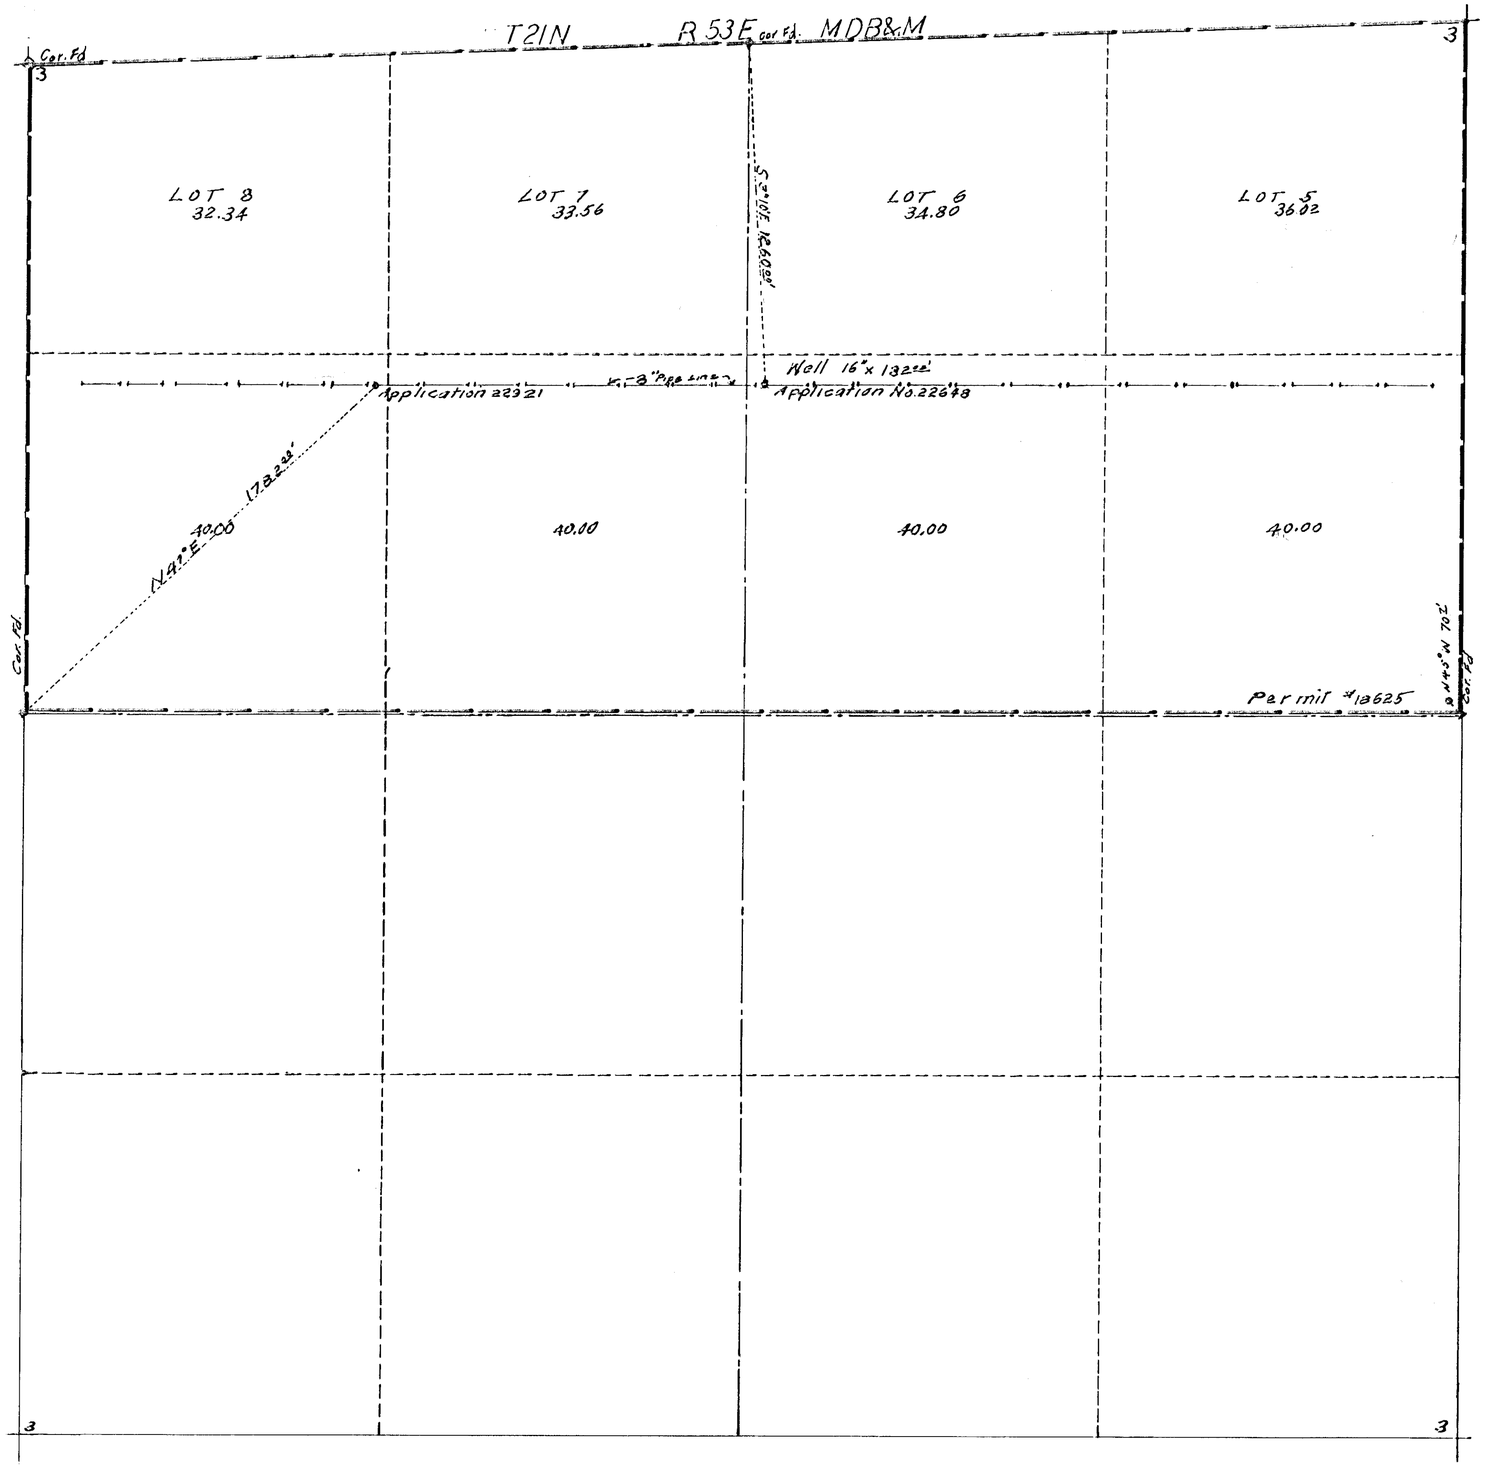

N

STATE OF NEVADA }
COUNTY OF ELKO } ss

I, W.H. Settelmeyer, being first duly sworn, depose and say that this map consisting of 1 sheet, has been correctly drawn to the designated scale from field notes of a survey made by me on the 25th day of October 1964 and correctly represents the proposed location and extent of the works used to divert water from an Underground Source in EUREKA County, by GEORGE G. KNOWLES, for irrigation purposes under Application No. 18625. That the point of diversion, the location, size of the diverting channel, location and description of all measuring devices the location and extent of lands owned or controlled by the applicant upon which water applied for under Application No. 18625 is used, together with the area and kind of culture in each 40-acre subdivision, and the location and names of all other works or streams which are crossed by or connected with said works are fully and correctly designated thereon.

W.H. Settelmeyer
State Water Right Surveyor

Subscribed and sworn to before me this 14th day of FEB 1966

Frank Weinrauch

FRANK WEINRAUCH
Notary Public - State of Nevada
Elko County, Nevada
My Commission Expires Feb 8, 1967

0 1 2 3 4 5 6 7 8 9 10 Hundred Ft
Scale 1" = 300'

MAP

TO ACCOMPANY APPLICATION TO APPROPRIATE WATER FOR IRRIGATION AND DOMESTIC PURPOSES AND CHANGE OF POINT OF DIVERSION FROM AN UNDERGROUND SOURCE BY GEORGE G. KNOWLES IN EUREKA COUNTY

Settelmeyer & Chilton

1966 FEB 22 AM 11 01
22921 CERTIFICATE NO. 7874 ISSUED 8-11-72

FILED
Feb 22, 1966
STATE ENGINEER'S OFFICE

Ret. for Cor. 2/86039 86038 86032 22921