SECTION	SUBDIVISION	T-N	R. E.	CULTIVATED ACREAGE	DESCRIPTION of Culture		DATE OF FIRST Culture
2	Lot 1	21	53	41.49	Grain (wheat)		
2	LOT 2	21	53	40.70	"	"	
2	SW¼ NE¼	21	53	40.00	"	"	
2	SE¼ NE¼	21	53	39.40	"	"	
2	NE¼ SE¼	21	53	39.40	"	"	
2	NW¼ SE¼	21	53	40.00	"	"	
2	SW¼ SE¼	21	53	40.00	"	"	
2	SE¼ SE¼	21	53	39.40	"	"	
	Total			320.39	"	"	

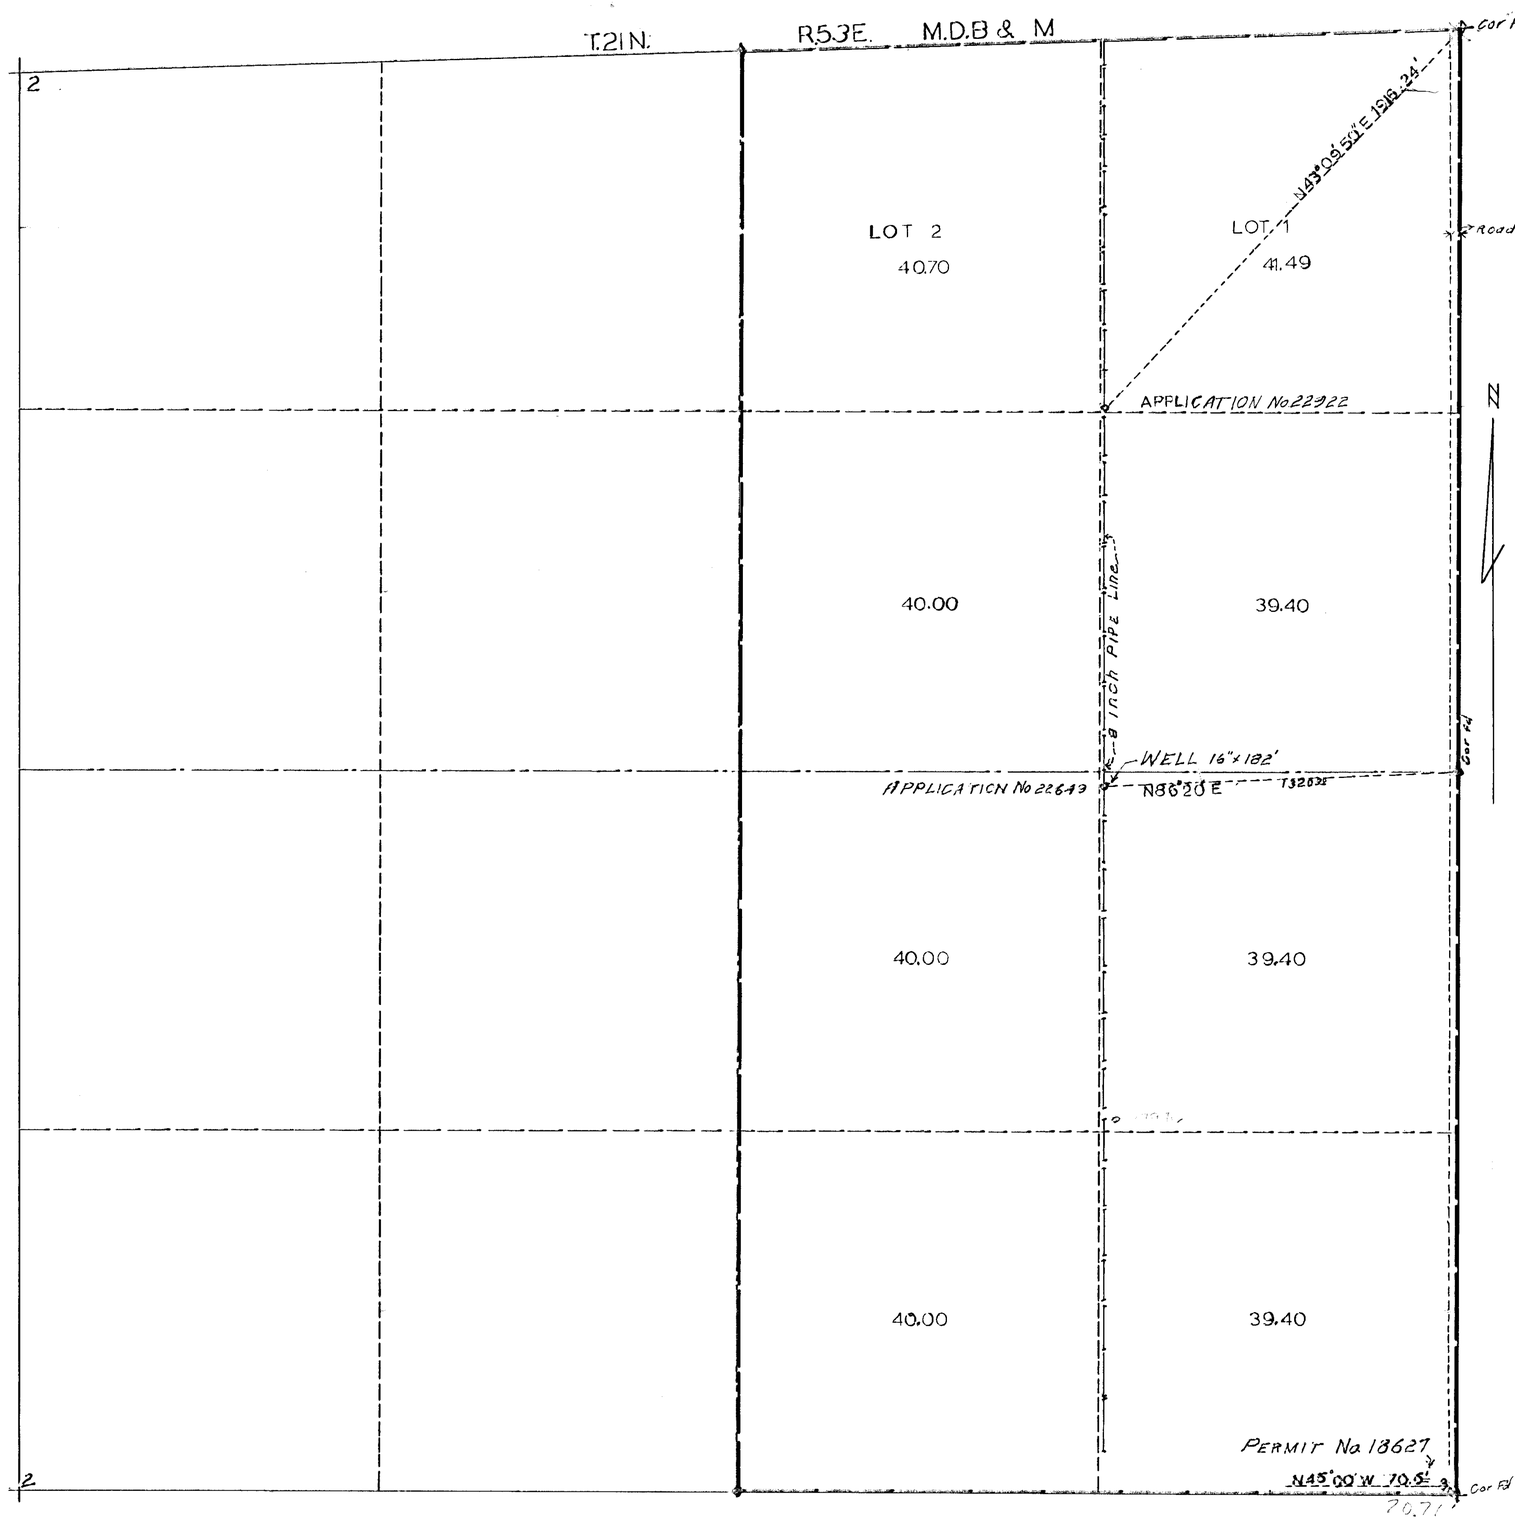

I, W.H. Settelmeyer, being first duly sworn, depose and say that this map consisting of 1 Sheet has been correctly drawn to the designated scale from field notes of a survey made by me on the 25th day of October 1964 and correctly represents the proposed location and extent of the works used to divert water from from an Under Ground Source by E.A. Knowles in Eureka County for Irrigation and Domestic purposes under Application No. 18627. That the point of diversion, the location, size of the diverting channel or Well, location and description of all measuring devices, the location and extent of lands owned or controlled by the applicant upon which water applied for under Application No. 18627 is used, together with the area and kind of culture in each 40 acre subdivision, and the location and names of all other works or streams which are crossed by or connected with said works are fully and correctly designated thereon.

W.H. Settelmeyer
State Water Right Surveyor

Subscribed and sworn to before me this 15th day of February 1966

Frank Weinrauch

FRANK WEINRAUCH
Notary Public - State of Nevada
Elko County, Nevada
My Commission Expires

Scale 1" = 300'

36321 CERTIFICATE No. 13136 ISSUED 7-17-82

22922 CERTIFICATE No. 7875 ISSUED 8-11-72

36322 CERTIFICATE No. 13137 ISSUED 7-17-82

FILED
Feb 22, 1966

MAP

TO ACCOMPANY APPLICATION TO APPROPRIATE WATER FOR IRRIGATION AND DOMESTIC PURPOSES AND CHANGE OF POINT OF DIVERSION FROM AN UNDERGROUND SOURCE BY E.A. KNOWLES IN EUREKA COUNTY

Settelmeyer & Chilton

36037 36036 36322 36321 22922