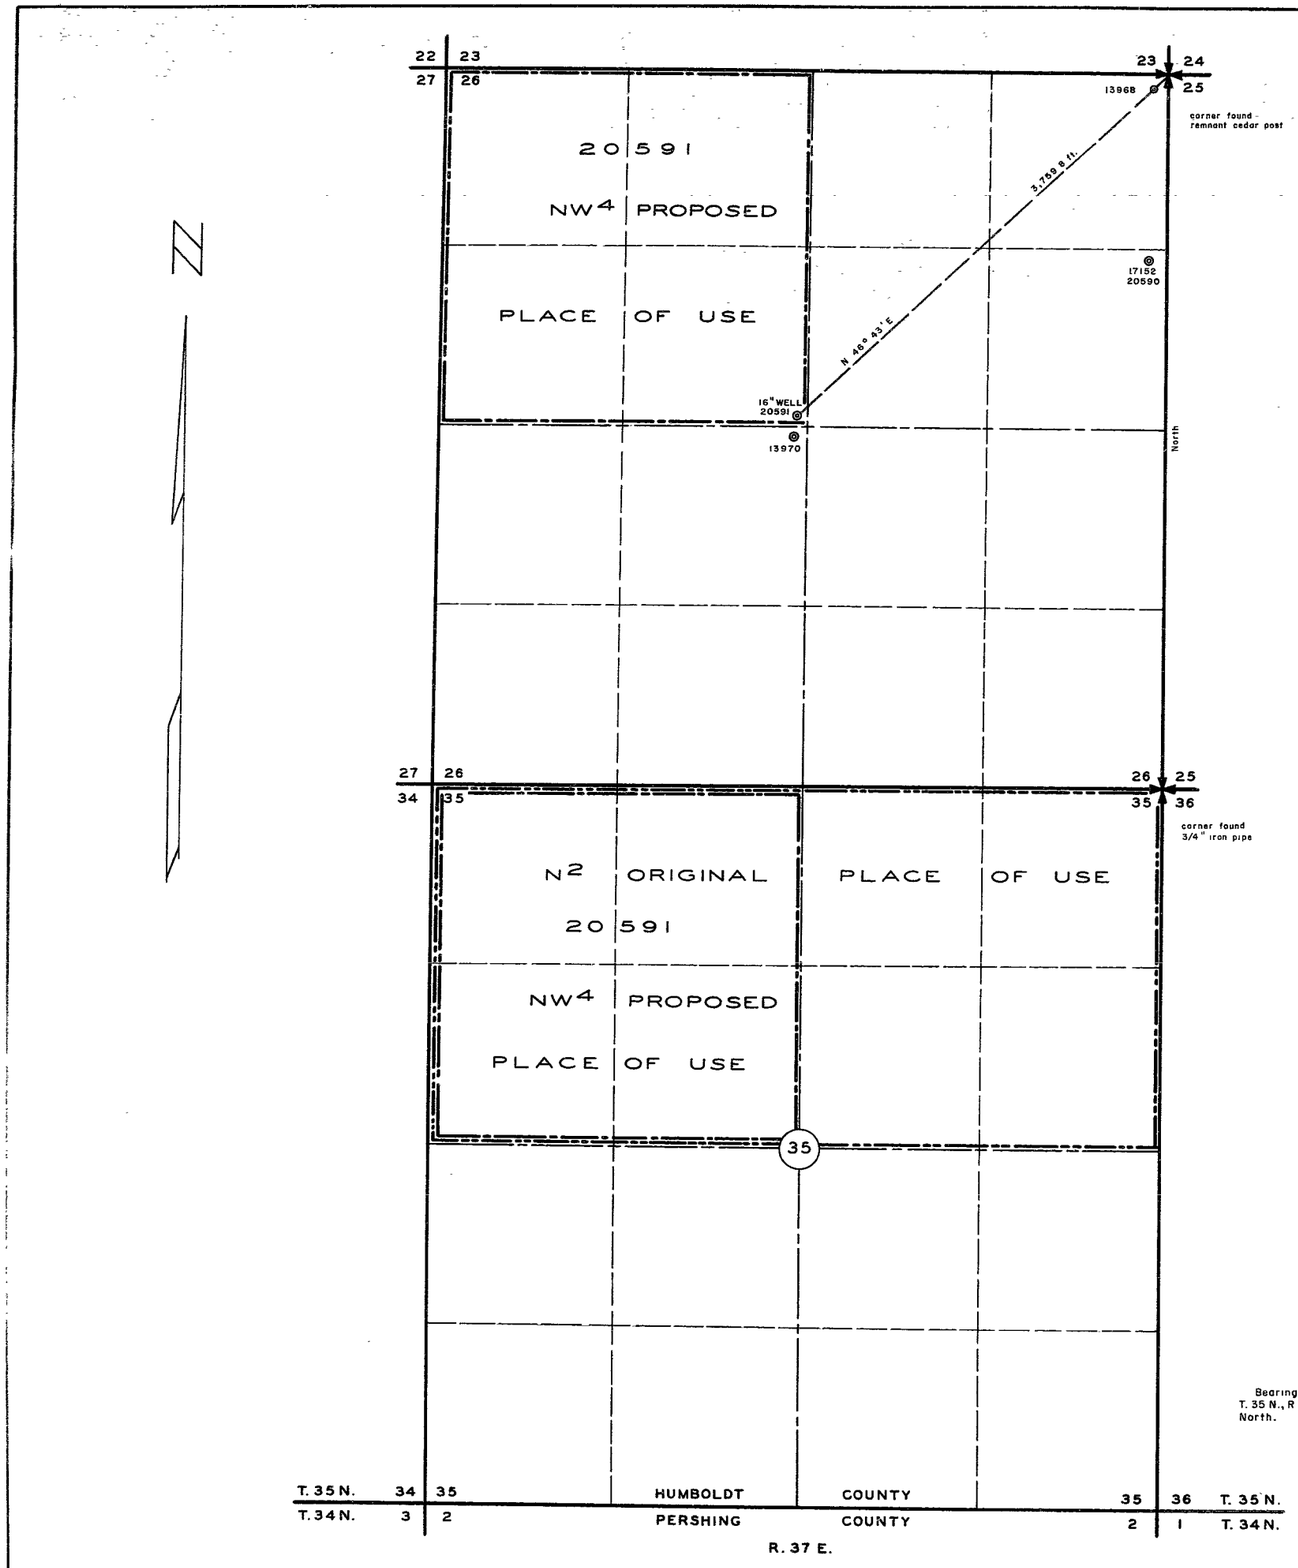

STATE OF NEVADA
COUNTY OF WASHOE SS

I, *William J Newman*, being first duly sworn, depose and say that this map, consisting of one sheet, has been correctly drawn to the designated scale from field notes of a survey made by me on the *8 th* day of *December*, 1965 to make application to change place of use under Application and Permit no. *20591*, that it truly and correctly represents the proposed location and extent of the works used to divert water from *underground*, in *Humboldt* County, by *Alan E & Iris L. Beck, Kenneth N & Jean M Beck, Nels & Mary E Beck and Helen E Traver*, for irrigation and domestic purposes. That the proposed point of diversion, the approximate location and size of the diverting well, all reservoirs or basins, the location and names of all other works which will cross or connect with the proposed works, and the boundary of all lands, showing by 40-acre subdivisions the areas proposed to be irrigated, are fully and correctly designated thereon.

William J. Newman
State Water Right Surveyor No 285

Subscribed and sworn to before me this *11 th* day of *January*, 1966

GERALDINE BARTL
Notary Public — State of Nevada
Washoe County
My Commission Expires Sept 28, 1968

Geraldine Bartl
Notary Public in and for Washoe County, Nevada

My Commission Expires *September 28, 1968*

SCALE 1 IN. — 500 FT.

500 0 500 1000 1500

Bearing reference – East line Section 26, T. 35 N., R 37 E., MDB&M., from G L O plat. North.

OFFICE
STATE ENGINEER
1966 JAN 14 AM 10 51

FILED
Jan 14, 1966
STATE ENGINEER'S OFFICE

MAP TO ACCOMPANY APPLICATION TO CHANGE PLACE OF USE UNDER APPLICATION AND PERMIT NO. 20591 FOR IRRIGATION AND DOMESTIC USE BY ALAN E. & IRIS L. BECK, KENNETH N. & JEAN M BECK, NELS & MARY E. BECK AND HELEN E. TRAVER FROM UNDERGROUND

22923