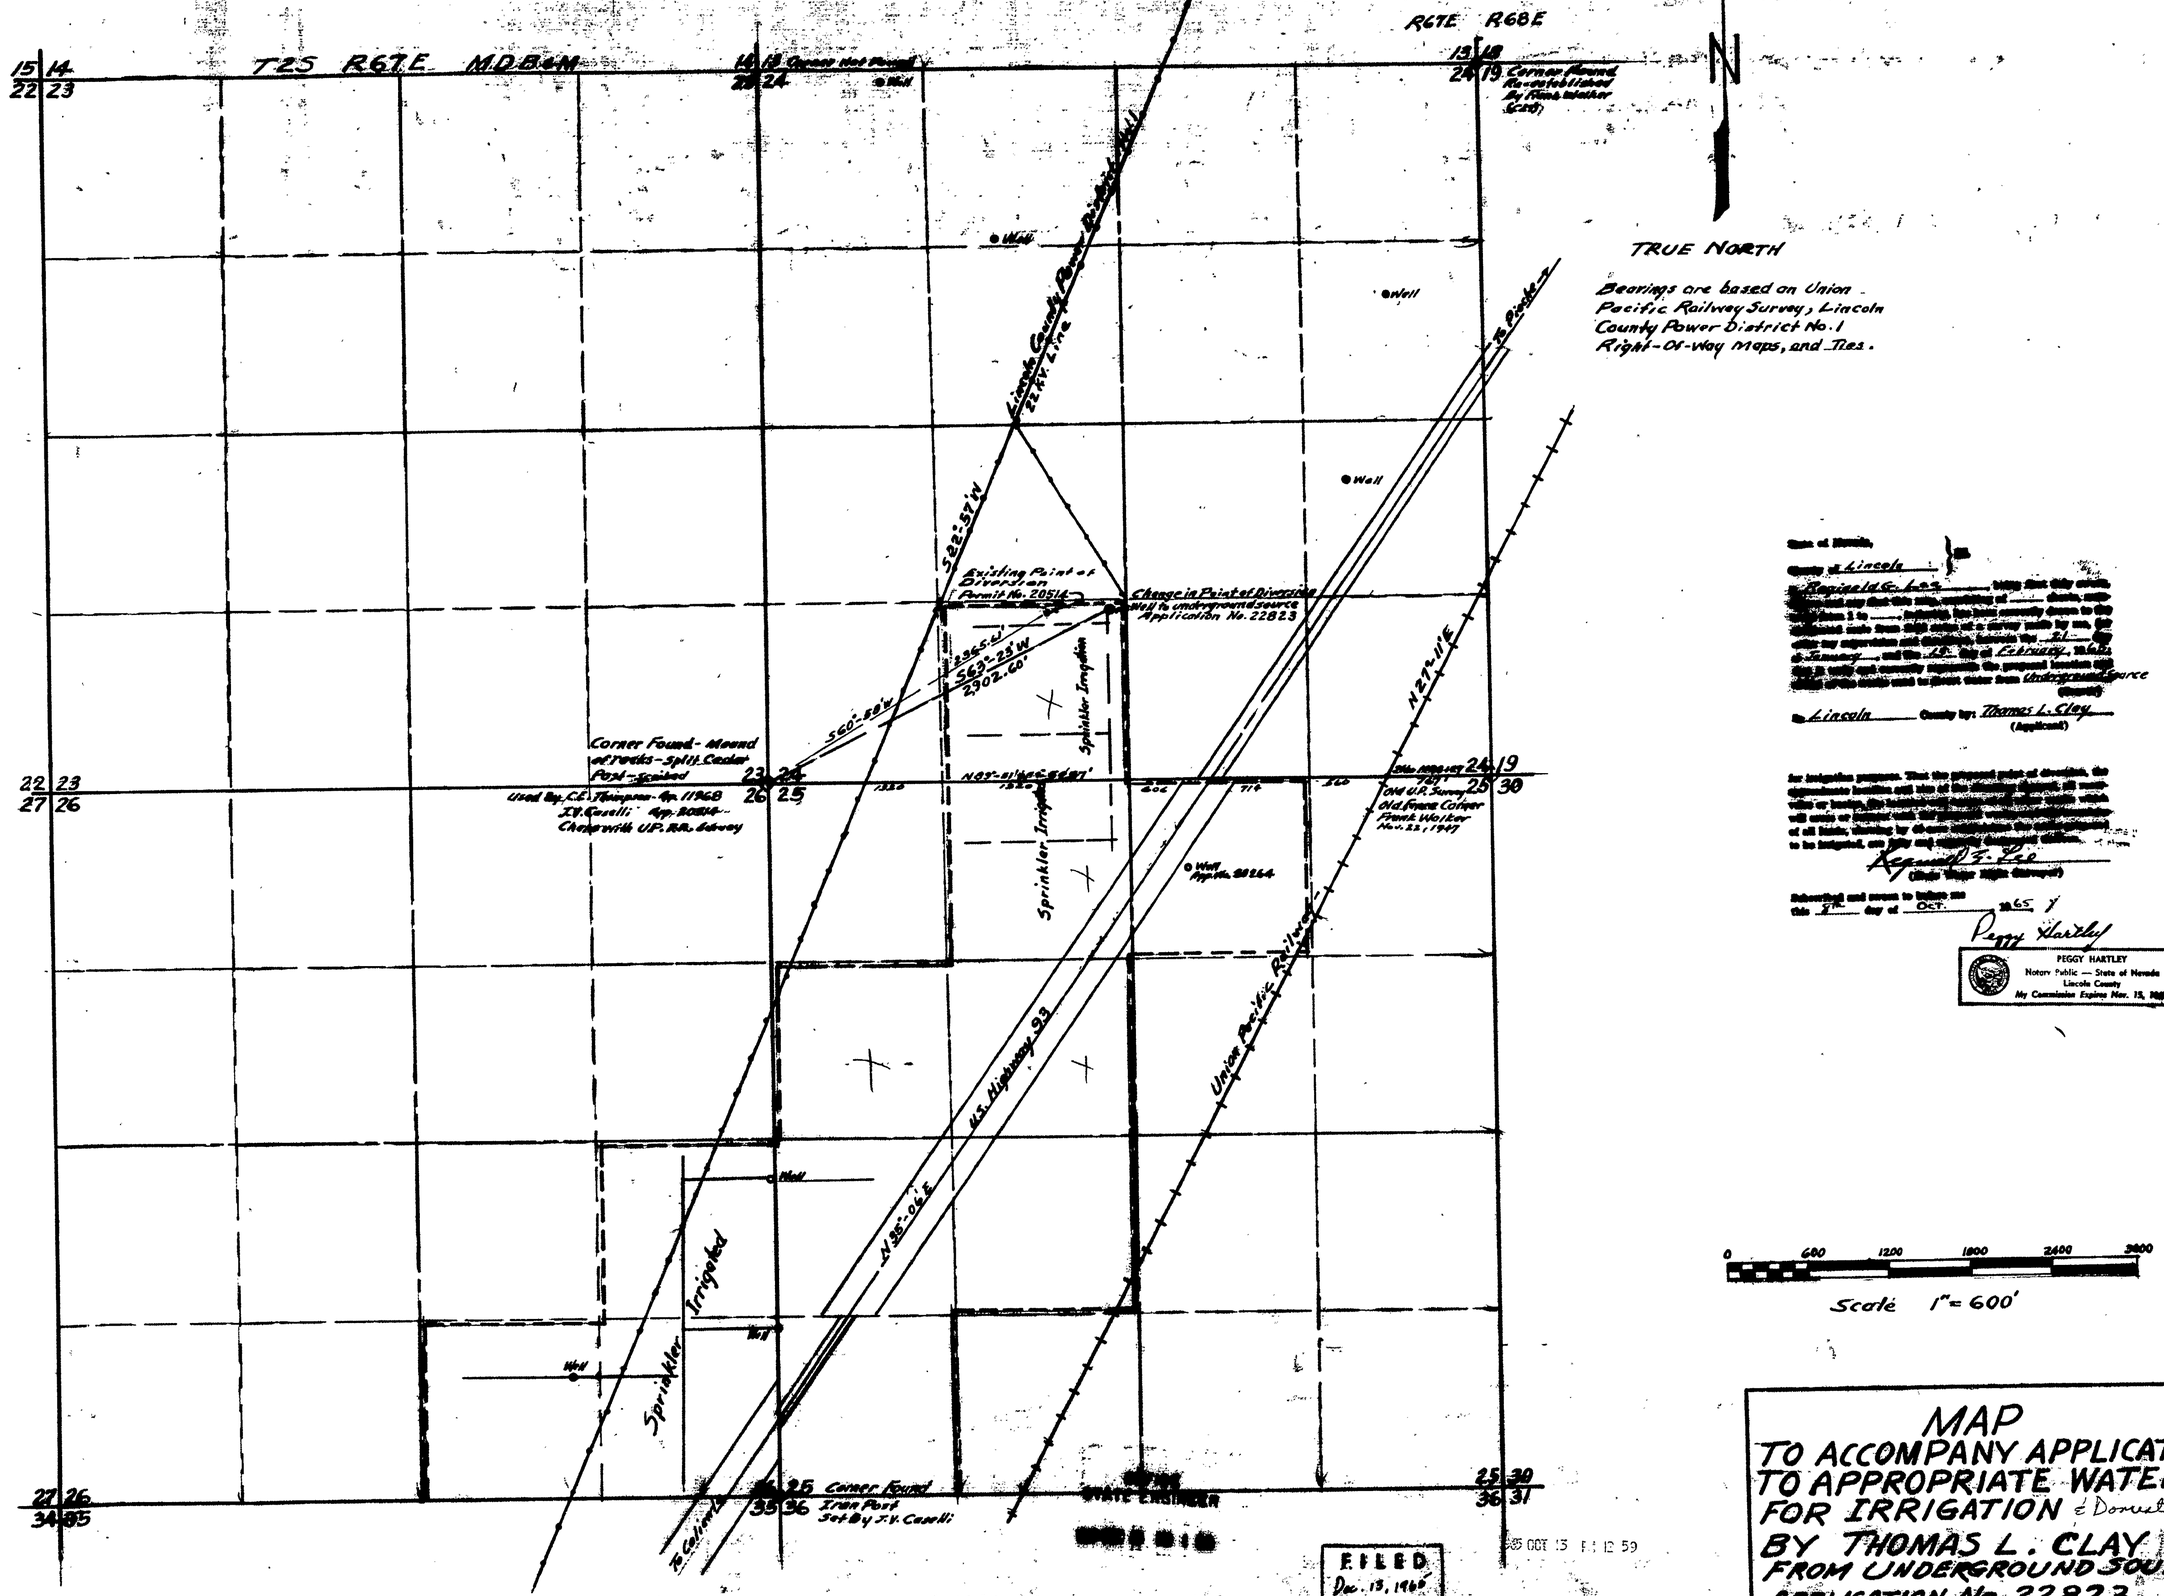

State of Nevada
County of Lincoln
Raymond E. Lee being first duly sworn, deposes and says: That he is the applicant named in the foregoing application; that the statements made in the application are true and correct to the best of his knowledge and belief; that he has been the owner of said land since the 18 day of February, 1965; that he is well and personally acquainted with the proposed location and the land described and to divert water from Underground Source (Source)
in Lincoln County by: Thomas L. Clay (Applicant)
for irrigation purposes. That the proposed point of diversion, the approximate location and use of the water, if any, of other wells or springs within one mile of the proposed point of diversion, to the knowledge of all kinds, including by other appropriators, of which he is informed, are as follows: [illegible]
Raymond E. Lee (State Water Right Surveyor)
Subscribed and sworn to before me this 7th day of Oct. 1965
Peggy Hartley
PEGGY HARTLEY
Notary Public — State of Nevada
Lincoln County
My Commission Expires Nov. 15, 1967

STATE ENGINEER

FILED
Dec. 13, 1965

1965 OCT 15 PM 12 59

MAP TO ACCOMPANY APPLICATION TO APPROPRIATE WATER FOR IRRIGATION & Domestic BY THOMAS L. CLAY FROM UNDERGROUND SOURCE APPLICATION No. 22823

Ret. Prior Corr. again 1/8/66

22823 **22935**