Sect No.	Subdi-vision	T.	R	Acres	Description Of Culture
35	SW-NE	2S	67E	12.9	Undeveloped.
✓	NW-SE	✓	✓	25.9	
✓	NE-SW	✓	✓	17.5	
✓	SE-SW	✓	✓	33.2	

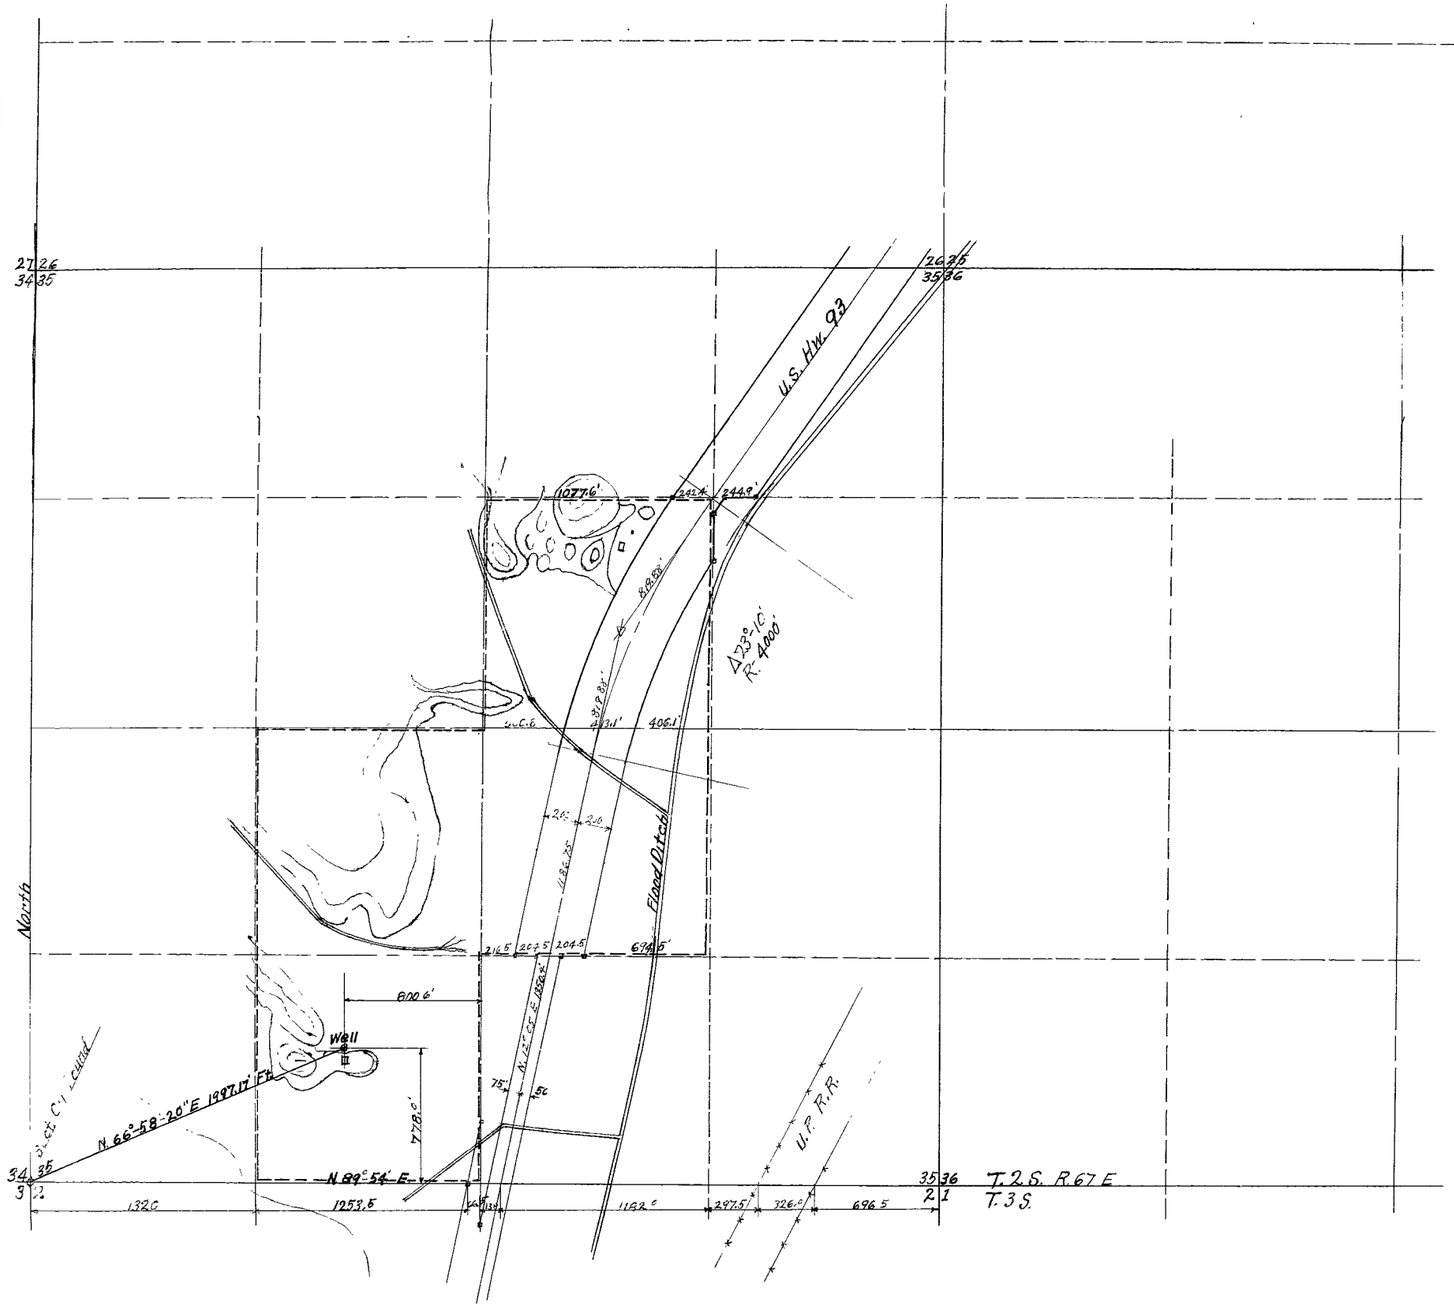

State Of Nevada
County Of Lincoln } SS

I, C.E. McGuire, Being First Duely Sworn Depose And Say That This Map Consisting Of One Sheet Has Been Correctly Drawn To The Designated Scale From Field Notes Of Surveys Made By Me Between The 15th. Day Of June 1962 & Feb. 12, 1966, That It Truly & Correctly Represents The Location & Extent Of The Works Used To Divert Water From Underground Through A Well In Lincoln County By Hildred Hyde For Irrigation & Domestic Purposes, That The Point Of Diversion, The Location & Name Of All Other Works Which Will Cross Or Connect With The Proposed Works And The Boundaries Of All Lands Shown By 40 Acre Subdivisions, The Areas Proposed To Be Irrigated Are Fully & Correctly Designated Thereon

C. E. McGuire.
Nevada State Water Right Surveyor

Subscribed And Sworn To Before Me
This 23rd Day Of March 1966.

Mary L. Montgomery
COUNTY CLERK & EX-OFFICIO CLERK of the Seventh Judicial District Court of the State of Nevada, in and for the County of Lincoln.

State Of Nevada
County Of Lincoln.

0 500 1000 1500

MAP
TO ACCOMPANY APPLICATION
TO APPROPRIATE WATER FOR
IRRIGATION & DOMESTIC USE
By Hildred Hyde

22940 22940

OFFICE
STATE ENGINEER
1966 APR 4 AM 11 35

FILED
April 4, 1966
STATE ENGINEER'S OFFICE