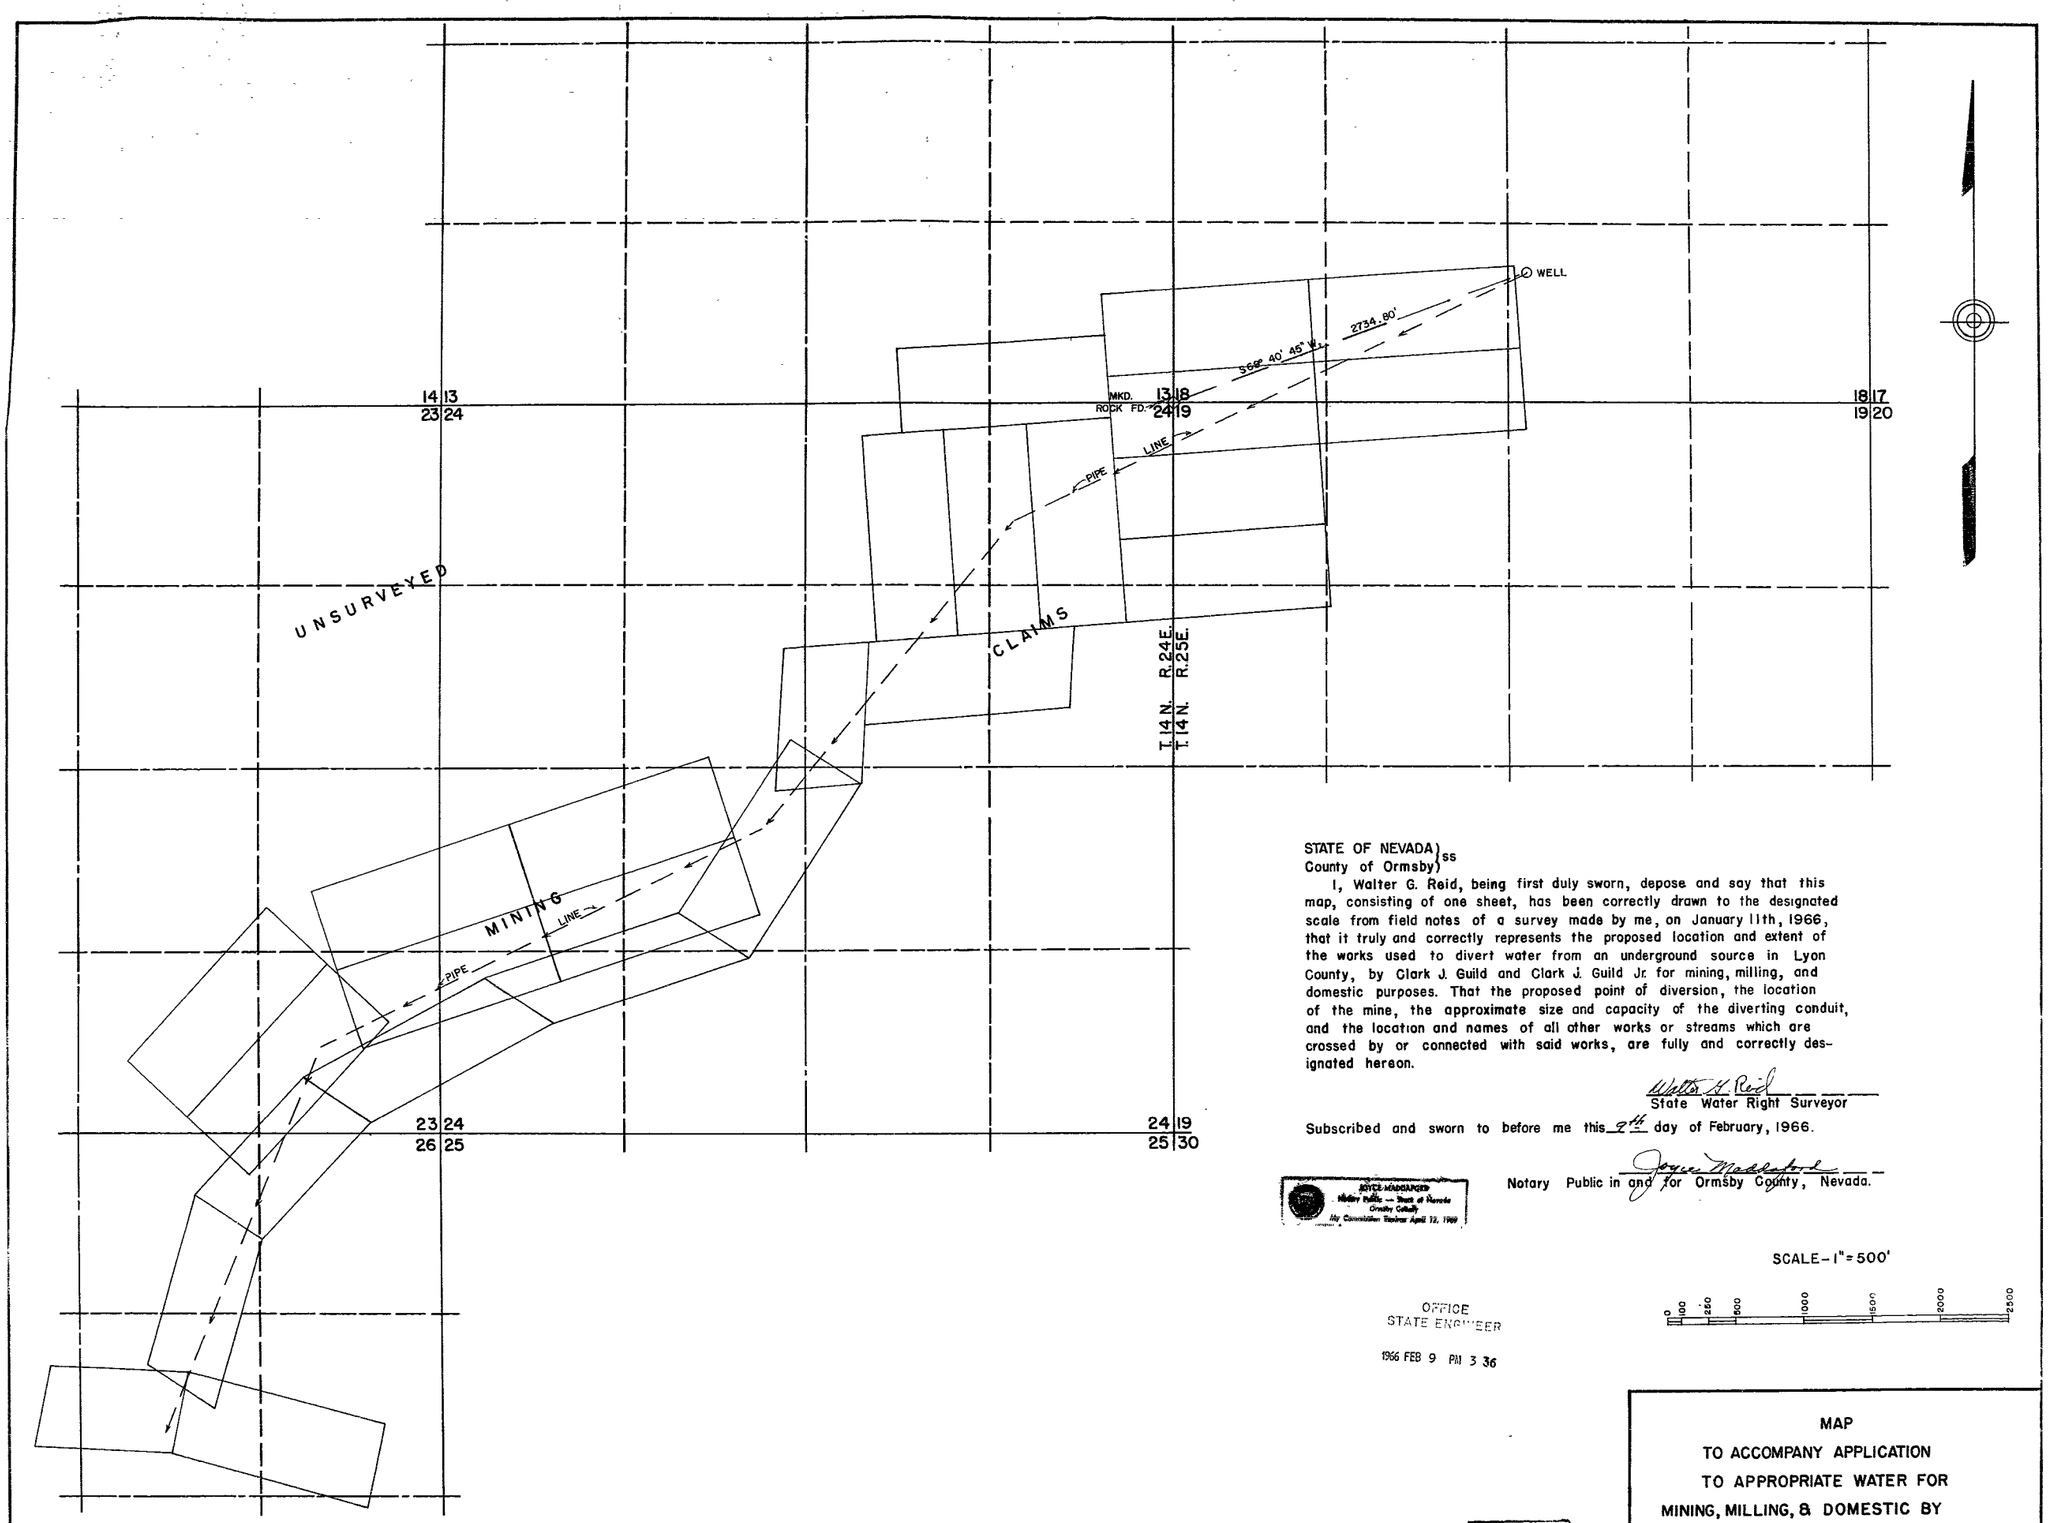

STATE OF NEVADA)
County of Ormsby) ss

I, Walter G. Reid, being first duly sworn, depose and say that this map, consisting of one sheet, has been correctly drawn to the designated scale from field notes of a survey made by me, on January 11th, 1966, that it truly and correctly represents the proposed location and extent of the works used to divert water from an underground source in Lyon County, by Clark J. Guild and Clark J. Guild Jr. for mining, milling, and domestic purposes. That the proposed point of diversion, the location of the mine, the approximate size and capacity of the diverting conduit, and the location and names of all other works or streams which are crossed by or connected with said works, are fully and correctly designated hereon.

Walter G. Reid
State Water Right Surveyor

Subscribed and sworn to before me this 9th day of February, 1966.

Joyce Maddox
Notary Public in and for Ormsby County, Nevada.

JOYCE MADDOX
Notary Public — State of Nevada
Ormsby County
My Commission Expires April 12, 1969

SCALE - 1" = 500'

0 100 250 500 1000 1500 2000 2500

OFFICE
STATE ENGINEER

1966 FEB 9 PM 3 36

FILED
Feb 9, 1966
STATE ENGINEER'S OFFICE

MAP
TO ACCOMPANY APPLICATION
TO APPROPRIATE WATER FOR
MINING, MILLING, & DOMESTIC BY
CLARK J. GUILD & CLARK J. GUILD JR.
FROM UNDERGROUND SOURCE

22964