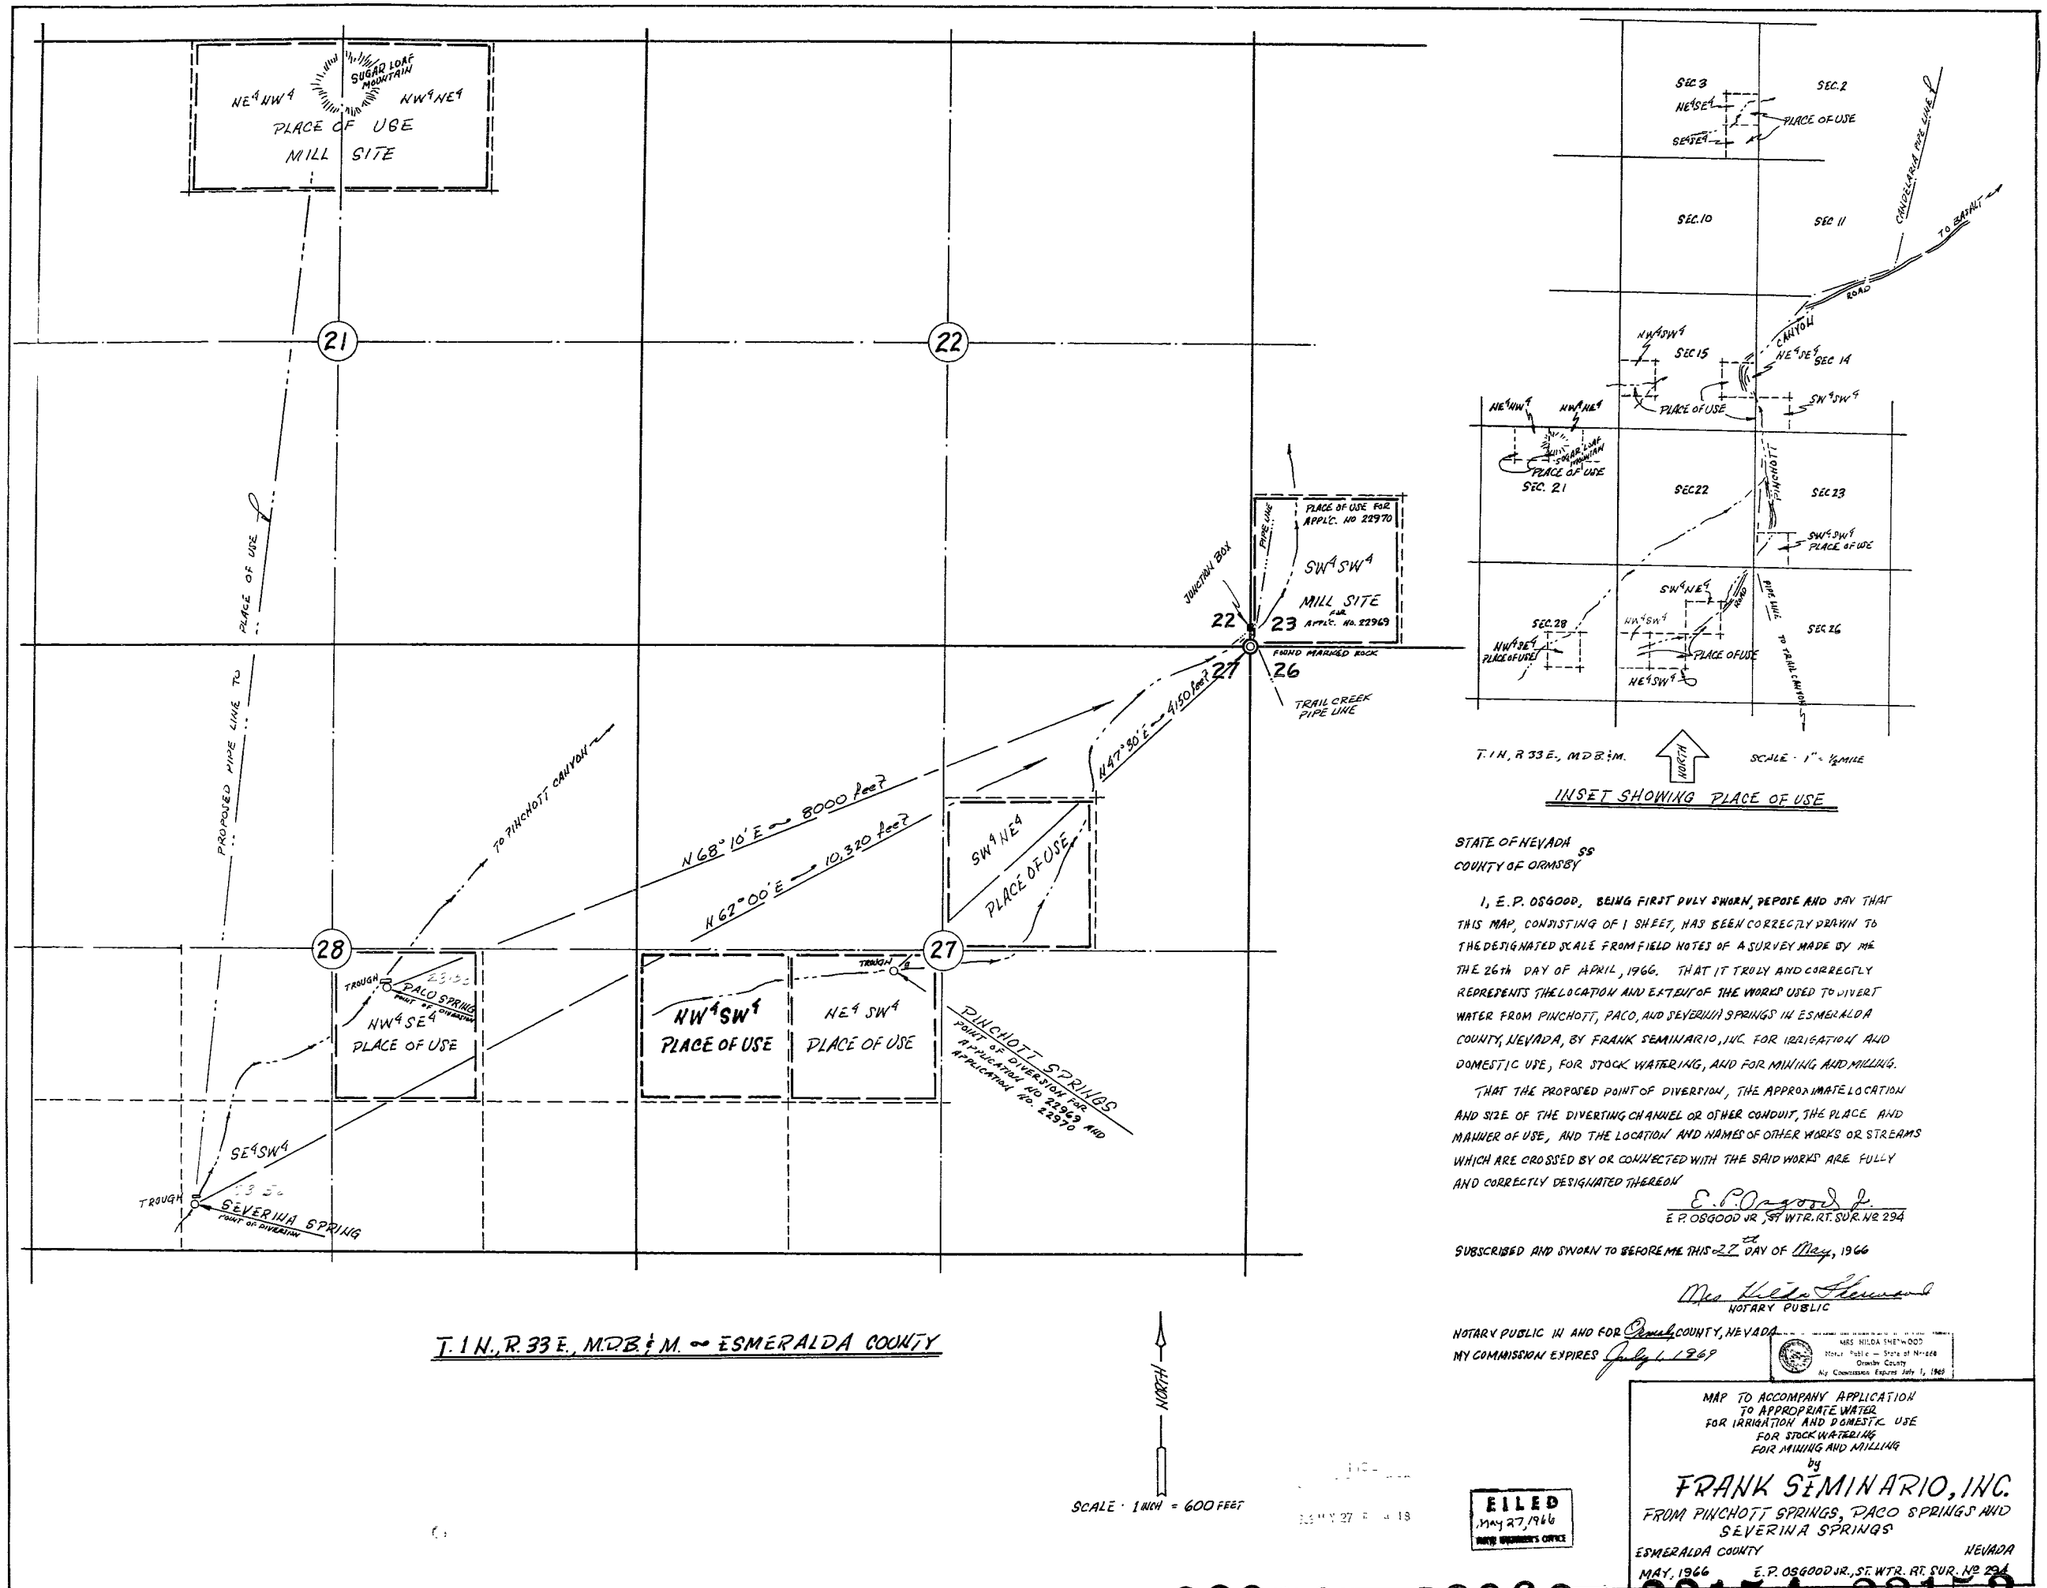

INSET SHOWING PLACE OF USE

T. 1 N., R. 33 E., M.D.B.&M. ~ ESMERALDA COUNTY

STATE OF NEVADA
COUNTY OF ORMSBY } SS

I, E.P. OSGOOD, BEING FIRST DULY SWORN, DEPOSE AND SAY THAT THIS MAP, CONSISTING OF 1 SHEET, HAS BEEN CORRECTLY DRAWN TO THE DESIGNATED SCALE FROM FIELD NOTES OF A SURVEY MADE BY ME THE 26th DAY OF APRIL, 1966. THAT IT TRULY AND CORRECTLY REPRESENTS THE LOCATION AND EXTENT OF THE WORKS USED TO DIVERT WATER FROM PINCHOTT, PACO, AND SEVERINA SPRINGS IN ESMERALDA COUNTY, NEVADA, BY FRANK SEMINARIO, INC. FOR IRRIGATION AND DOMESTIC USE, FOR STOCK WATERING, AND FOR MINING AND MILLING.

THAT THE PROPOSED POINT OF DIVERSION, THE APPROXIMATE LOCATION AND SIZE OF THE DIVERTING CHANNEL OR OTHER CONDUIT, THE PLACE AND MANNER OF USE, AND THE LOCATION AND NAMES OF OTHER WORKS OR STREAMS WHICH ARE CROSSED BY OR CONNECTED WITH THE SAID WORKS ARE FULLY AND CORRECTLY DESIGNATED THEREON.

E.P. Osgood Jr.
E.P. OSGOOD JR., ST. WTR. RT. SUR. № 294

SUBSCRIBED AND SWORN TO BEFORE ME THIS 27th DAY OF May, 1966

Mrs Hilda Shenwood
NOTARY PUBLIC

NOTARY PUBLIC IN AND FOR Ormsby COUNTY, NEVADA
MY COMMISSION EXPIRES July 1, 1969

MRS. HILDA SHENWOOD
Notary Public — State of Nevada
Ormsby County
My Commission Expires July 1, 1969

FILED
May 27, 1966
STATE ENGINEER'S OFFICE

MAP TO ACCOMPANY APPLICATION
TO APPROPRIATE WATER
FOR IRRIGATION AND DOMESTIC USE
FOR STOCK WATERING
FOR MINING AND MILLING
by
FRANK SEMINARIO, INC.
FROM PINCHOTT SPRINGS, PACO SPRINGS AND SEVERINA SPRINGS
ESMERALDA COUNTY NEVADA
MAY, 1966 E.P. OSGOOD JR., ST. WTR. RT. SUR. № 294

22970 File under 22969 File under 23154 - 23153