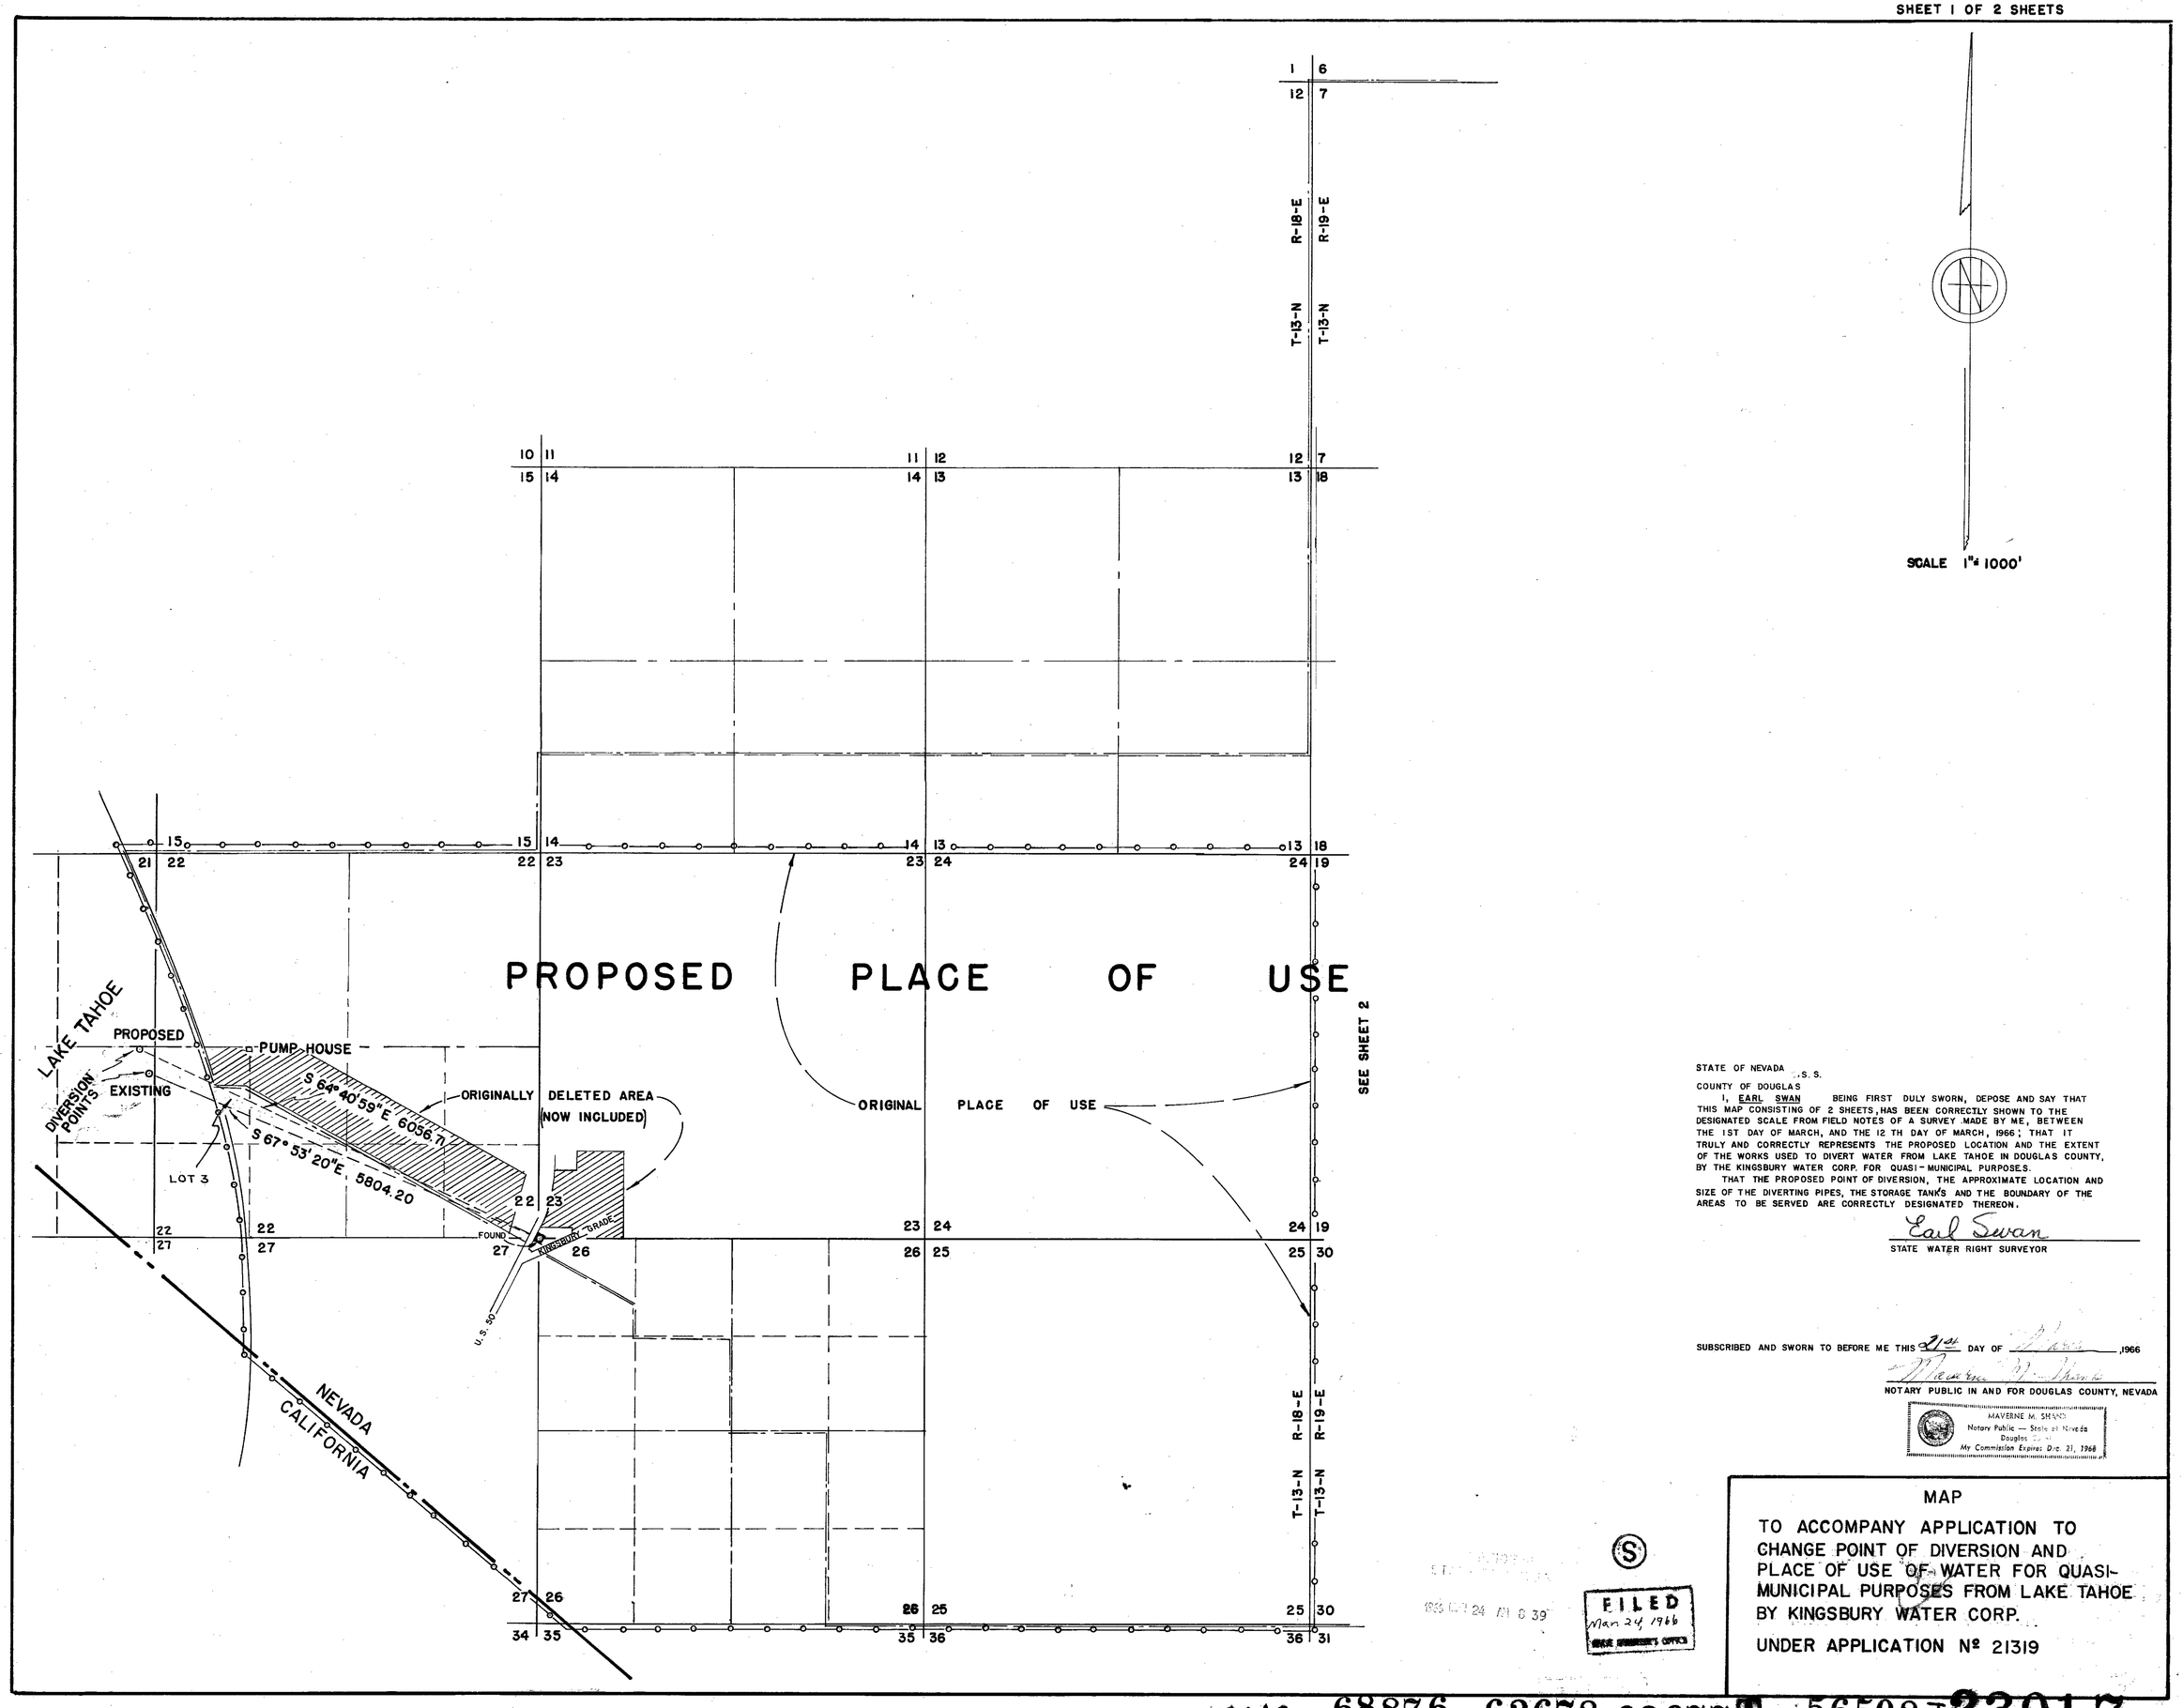

STATE OF NEVADA
COUNTY OF DOUGLAS } S. S.

I, EARL SWAN BEING FIRST DULY SWORN, DEPOSE AND SAY THAT THIS MAP CONSISTING OF 2 SHEETS, HAS BEEN CORRECTLY SHOWN TO THE DESIGNATED SCALE FROM FIELD NOTES OF A SURVEY MADE BY ME, BETWEEN THE 1ST DAY OF MARCH, AND THE 12 TH DAY OF MARCH, 1966; THAT IT TRULY AND CORRECTLY REPRESENTS THE PROPOSED LOCATION AND THE EXTENT OF THE WORKS USED TO DIVERT WATER FROM LAKE TAHOE IN DOUGLAS COUNTY, BY THE KINGSBURY WATER CORP. FOR QUASI-MUNICIPAL PURPOSES.

THAT THE PROPOSED POINT OF DIVERSION, THE APPROXIMATE LOCATION AND SIZE OF THE DIVERTING PIPES, THE STORAGE TANKS AND THE BOUNDARY OF THE AREAS TO BE SERVED ARE CORRECTLY DESIGNATED THEREON.

Earl Swan
STATE WATER RIGHT SURVEYOR

SUBSCRIBED AND SWORN TO BEFORE ME THIS 21st DAY OF March, 1966

Maverne M. Shano
NOTARY PUBLIC IN AND FOR DOUGLAS COUNTY, NEVADA

MAVERNE M. SHANO
Notary Public — State of Nevada
Douglas County
My Commission Expires: Dec. 21, 1968

1966 MAR 24 AM 8 39

FILED
Mar 24, 1966
CLERK SUPERVISOR'S OFFICE

MAP

TO ACCOMPANY APPLICATION TO CHANGE POINT OF DIVERSION AND PLACE OF USE OF WATER FOR QUASI-MUNICIPAL PURPOSES FROM LAKE TAHOE BY KINGSBURY WATER CORP.

UNDER APPLICATION Nº 21319

79612 68876 62678 62677-T 56508-T 23017

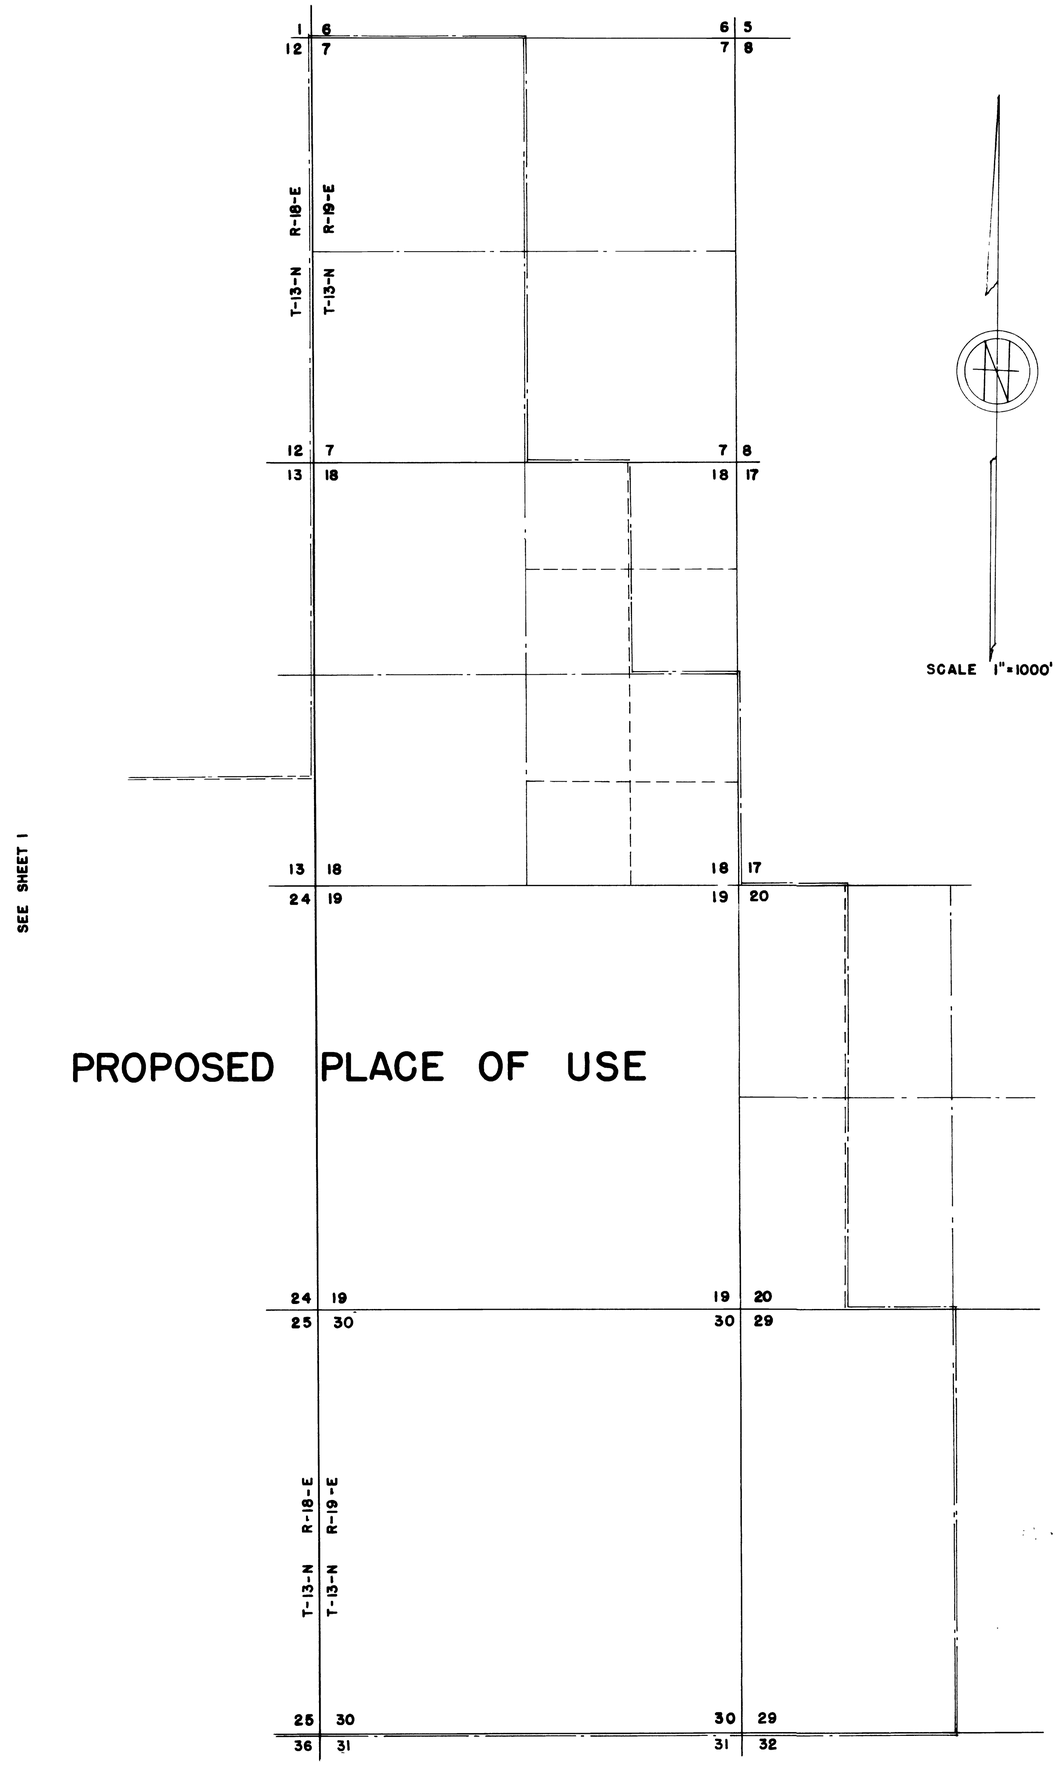

MAP

TO ACCOMPANY APPLICATION TO CHANGE POINT OF DIVERSION AND PLACE OF USE OF WATER FOR QUASI-MUNICIPAL PURPOSES FROM LAKE TAHOE BY KINGSBURY WATER CORP.

UNDER APPLICATION Nº 21319

FILED Mar 24, 1966

68876 62678 62677 T 56508 T 23017