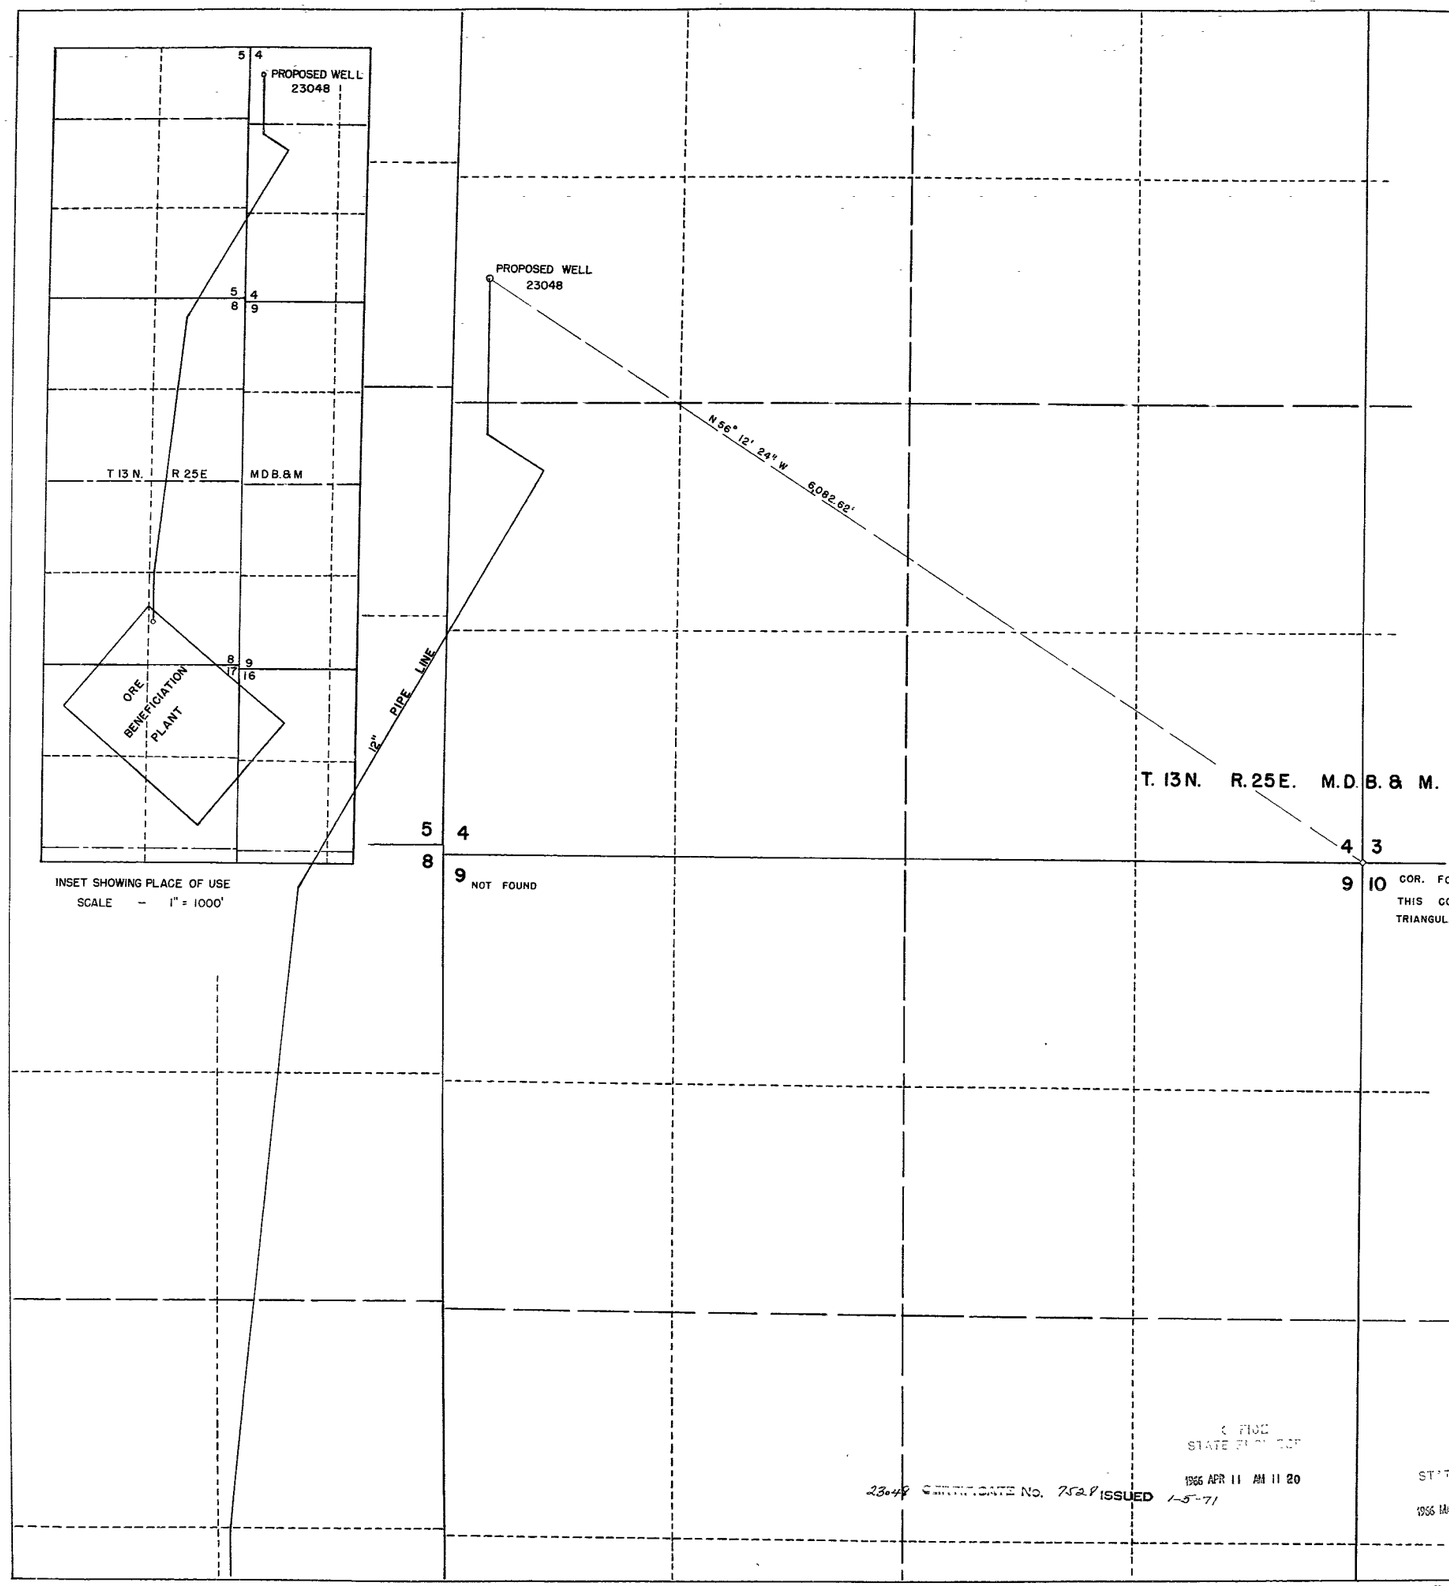

STATE OF NEVADA }
COUNTY OF ORMSBY } S S.

I, WALTER G. REID, BEING FIRST DULY SWORN, DEPOSE AND SAY THAT THIS MAP, CONSISTING OF ONE SHEET, HAS BEEN CORRECTLY DRAWN TO THE DESIGNATED SCALE FROM FIELD NOTES OF A SURVEY MADE UNDER MY SUPERVISION AND DIRECTION BETWEEN THE 8 TH AND 10 TH DAYS OF MARCH, 1966, THAT IT TRULY AND CORRECTLY REPRESENTS THE LOCATION AND EXTENT OF THE PROPOSED WORKS USED TO DIVERT WATER FROM UNDERGROUND SOURCES, LYON COUNTY, BY THE ANACONDA COMPANY FOR MINING, MILLING AND DOMESTIC PURPOSES. THE PROPOSED POINTS OF DIVERSION AND RETURN, THE LOCATION OF THE ORE BENEFICIATION PLANT, THE APPROXIMATE SIZE AND CAPACITY OF THE DIVERTING CONDUITS, AND THE LOCATION AND NAMES OF ALL OTHER WORKS OR STREAMS WHICH ARE CROSSED BY OR CONNECTED WITH SAID WORKS, ARE FULLY AND CORRECTLY DESIGNATED HEREON

Walter G. Reid
STATE WATER RIGHT SURVEYOR

SUBSCRIBED AND SWORN TO BEFORE ME THIS 21st DAY OF March 1966.

Mrs Hilda Sherwood

NOTARY PUBLIC IN AND FOR ORMSBY COUNTY, NEVADA

N

TIE TO WELL CALCULATED

SCALE: 1" = 400'

0 100 400 800 1200 1600

FILED
APRIL 11, 1966
STATE ENGINEER'S OFFICE

OFFICE
STATE ENGINEER
1966 APR 11 AM 11 20

OFFICE
STATE ENGINEER
1966 MAR 21 AM 8 33

23048 CERTIFICATE No. 7528 ISSUED 1-5-71

MAP
TO ACCOMPANY APPLICATION TO APPROPRIATE WATER FOR MINING, MILLING AND DOMESTIC BY THE ANACONDA COMPANY FROM UNDERGROUND SOURCES.

23048