STATE OF NEVADA
County of White Pine } ss.

I, Robert W. Millard, being first duly sworn, depose and say that this map, consisting of one sheet, has been correctly drawn to the designated scale from field notes of a survey made under my supervision and direction between the 13 th and 16 th days of September 1965 that it truly and correctly represents the proposed location and extent of the works used to divert water from underground sources in Lander County, by

R. E. Work

for irrigation purposes. That the proposed point of diversion, the approximate location and size of the diverting channel, all reservoirs or basins, the location and names of all other works which will cross or connect with the proposed works, and the boundary of all lands, showing by 40-acre subdivisions the areas proposed to be irrigated, are fully and correctly designated thereon.

State Water Right Surveyor

Subscribed and sworn to before me this 15th day of February 1966

Notary Public in and for White Pine County, Nevada

My commission expires 2/2/70

JAMES S. PRINCE
Notary Public — State of Nevada
White Pine County
My Commission Expires Feb. 2, 1970

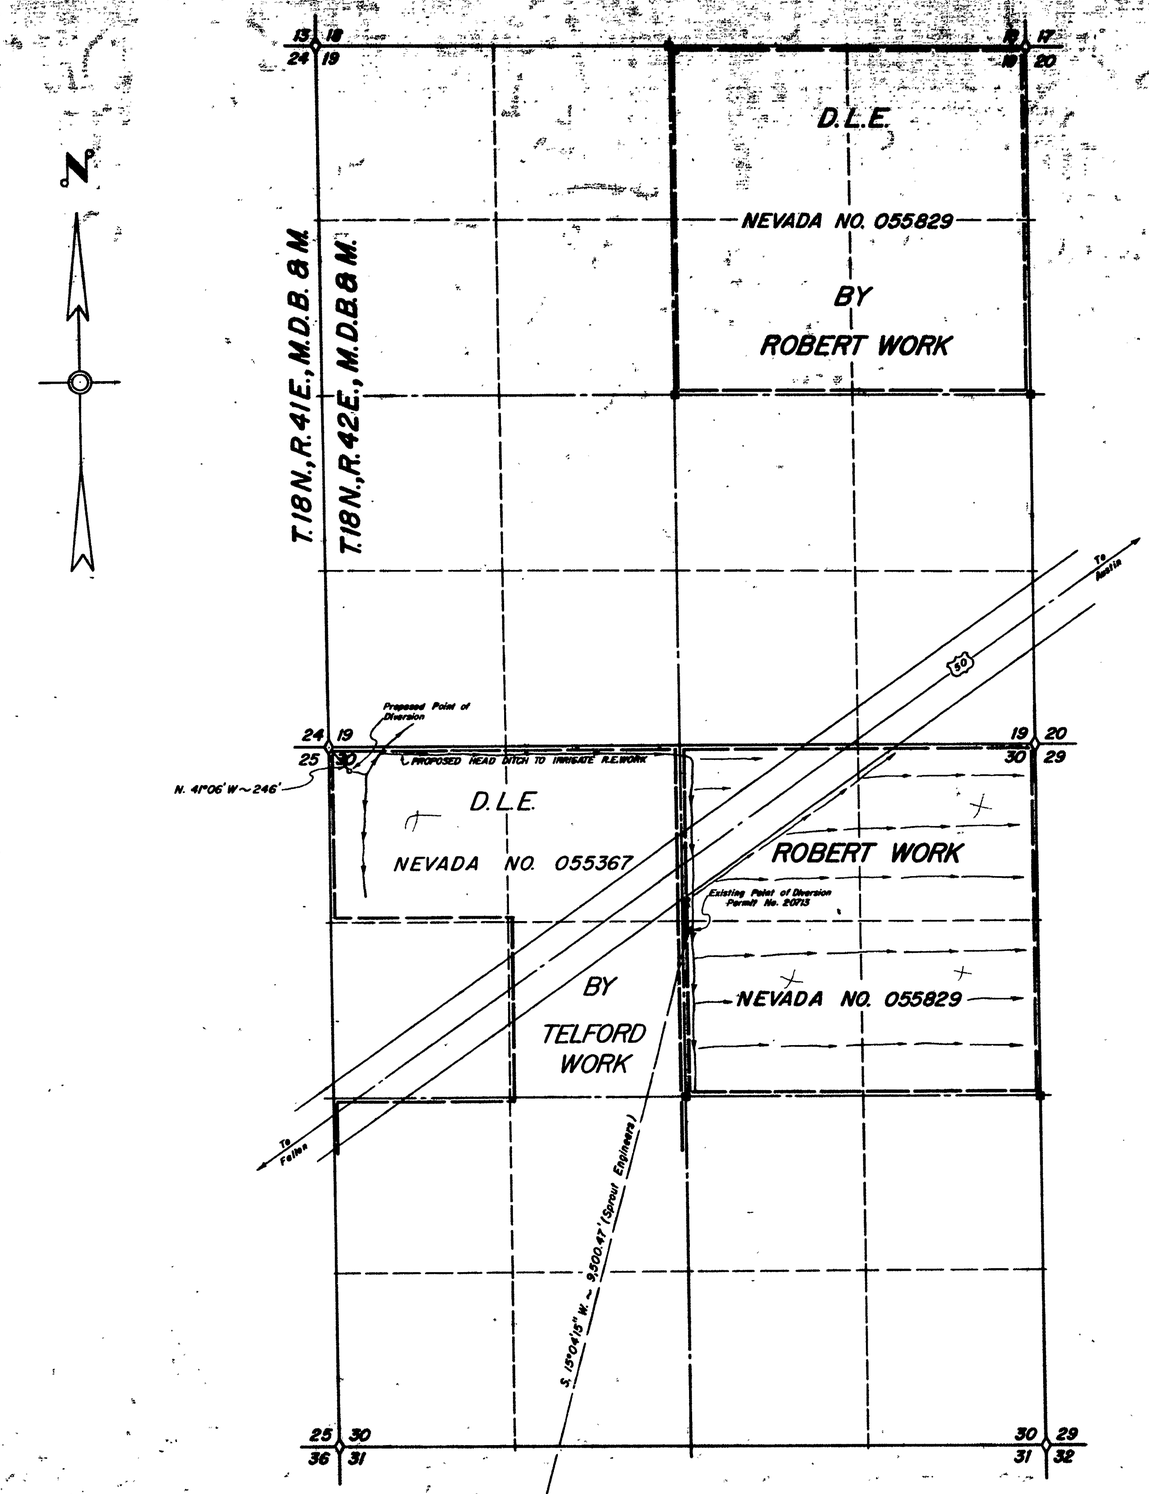

LEGEND:

Cor. set by F.W.M. & S. in 1964
2" iron pipe with copper cap, properly stamped.

4" x 4" post set by F.W.M. & S.

0 600 1200 1800 2400
Scale ~ 1" = 600'

COR. FOUND ~ white 4"x4" post set in earth and marked with R.L.S. reg. No. 9

36 31 T.18N., R.42E., M.D.B.&M.
1 6 T.17N., R.42E., M.D.B.&M.

FILED
STATE ENGINEER'S OFFICE

OFFICE
STATE ENGINEER
1966 FEB 17 AM 11 30

OFFICE
STATE ENGINEER
1966 APR 11 AM 10 39

R. W. MILLARD & ASSOC., INC.		
DATE	DESCRIPTION	
3/28/66	Corrected well location	
FIELD	DESIGN	Dft'g. No.
DETAIL Rap	TRACING Rap	FILE No.
CALC.	CHECK	
COMP.	APPROVED	

MAP TO ACCOMPANY APPLICATION
TO CHANGE POINT OF DIVERSION
UNDER PERMIT 20713

FOR IRRIGATION & DOMESTIC
BY ROBERT WORK
FROM UNDERGROUND SOURCES

REGISTERED ENGINEERS R.W. MILLARD & ASSOC., INC. LAND SURVEYORS
JAN. 1966 ELY & ELKO, NEVADA Job No. 9-1966-

23084