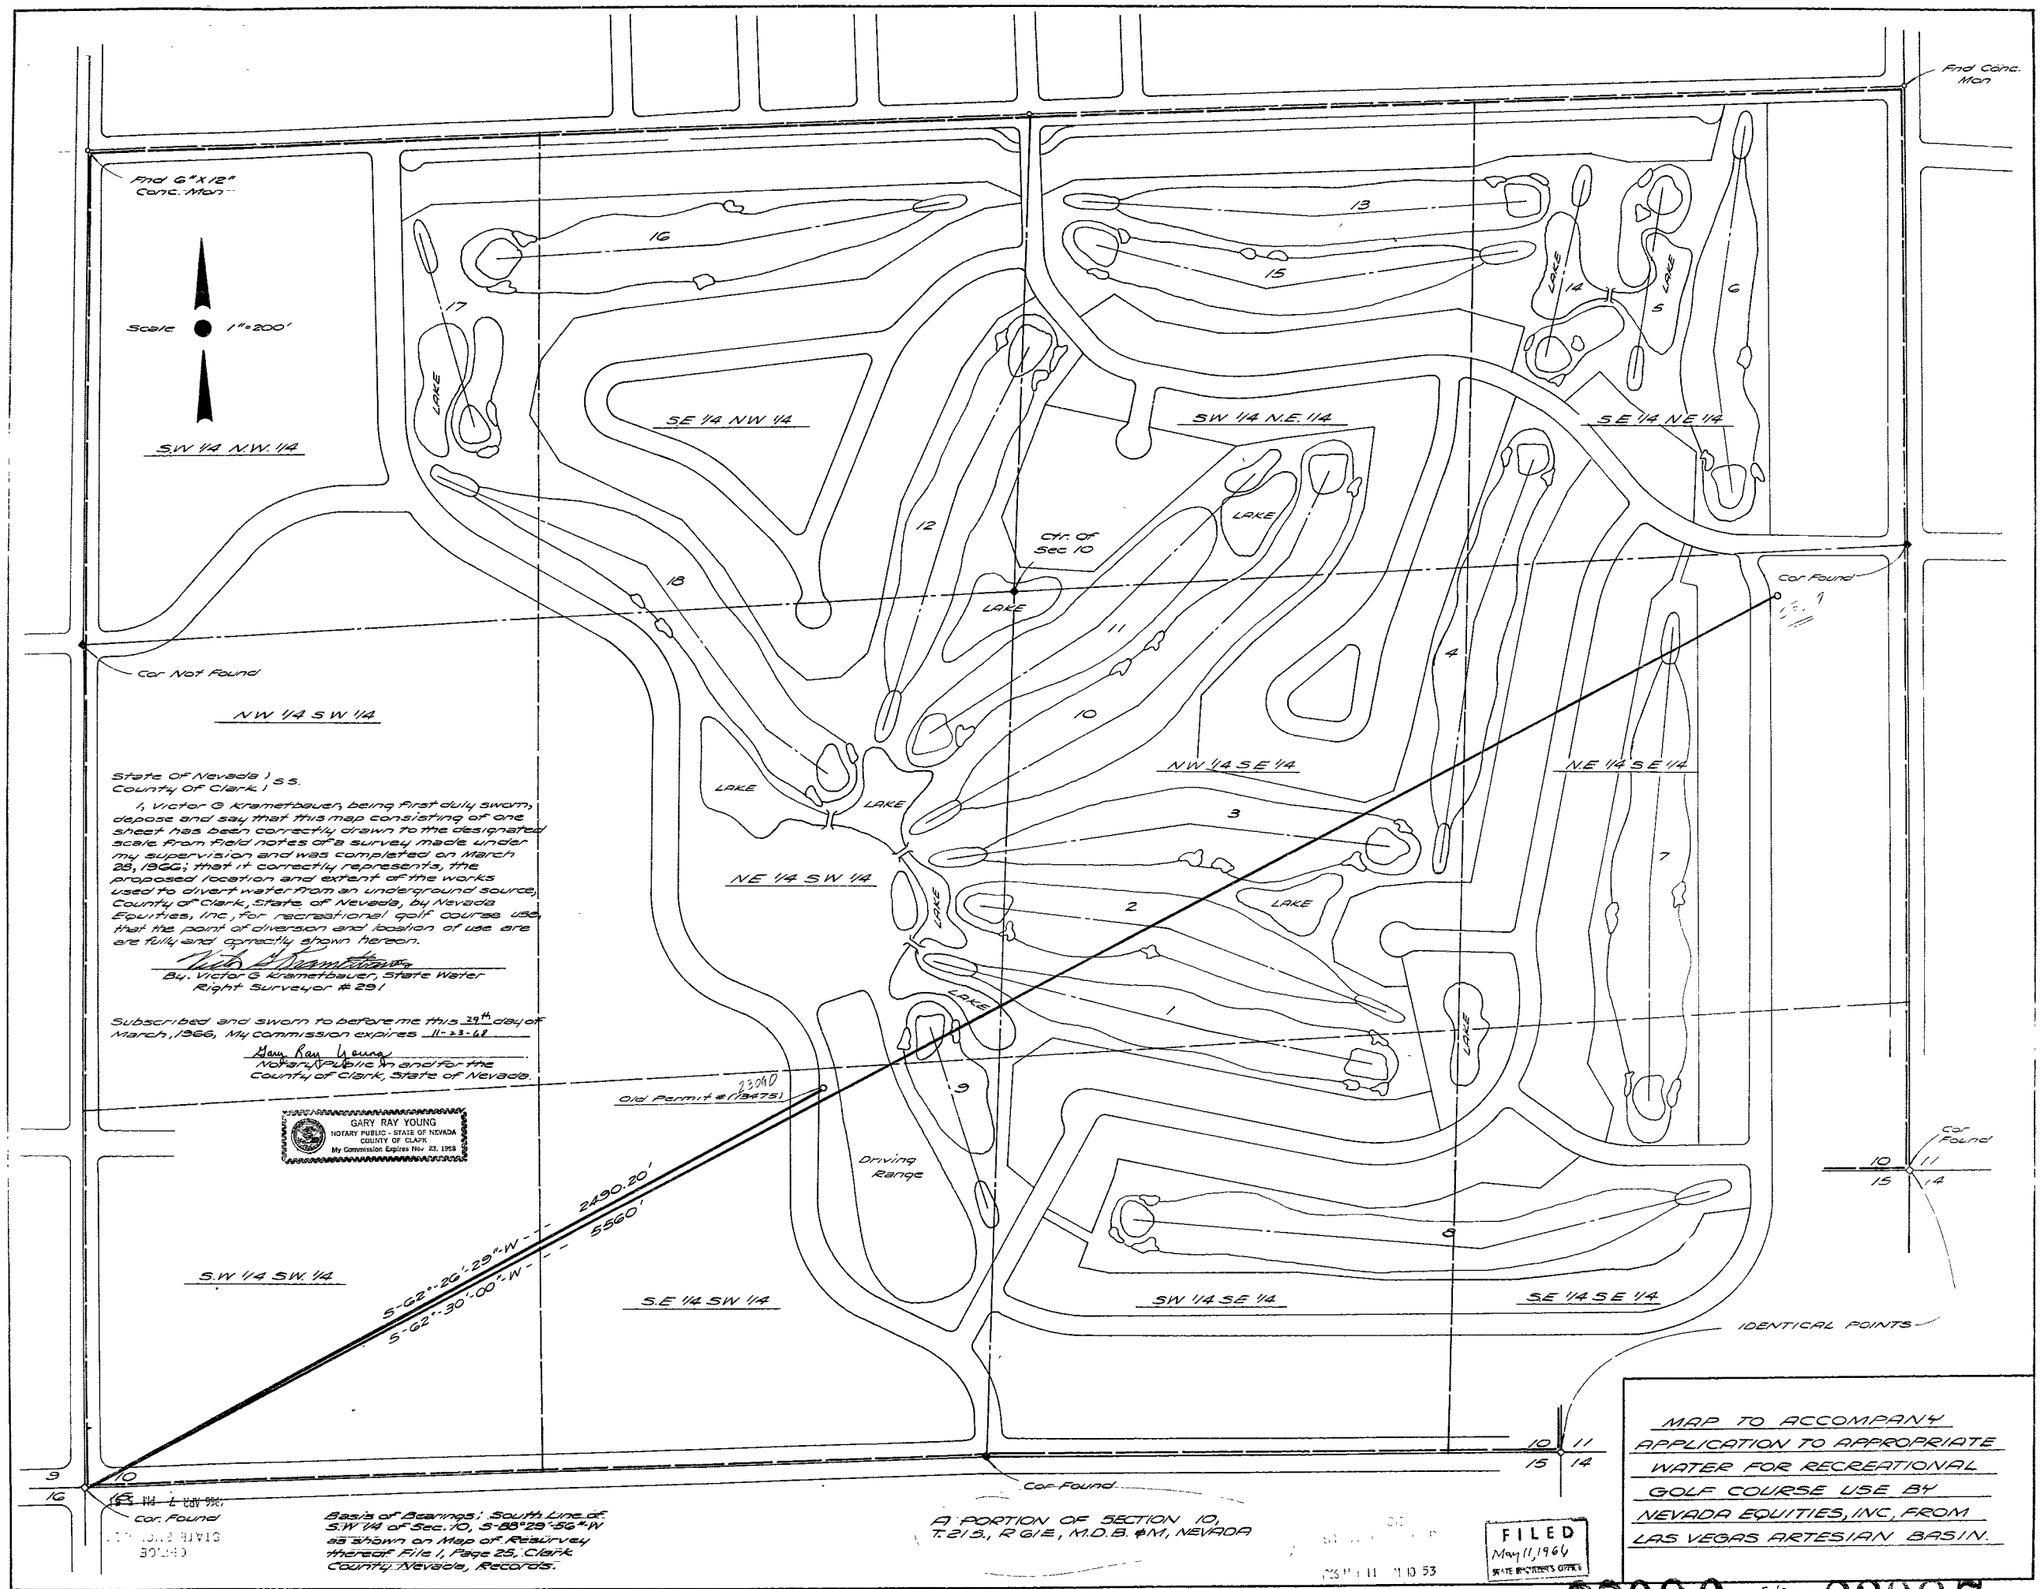

State Of Nevada) s.s.
County Of Clark)

I, Victor G Krametbauer, being first duly sworn, depose and say that this map consisting of one sheet has been correctly drawn to the designated scale from field notes of a survey made under my supervision and was completed on March 28, 1966; that it correctly represents, the proposed location and extent of the works used to divert water from an underground source, County of Clark, State of Nevada, by Nevada Equities, Inc, for recreational golf course use, that the point of diverson and location of use are are fully and correctly shown hereon.

By, Victor G Krametbauer, State Water Right Surveyor # 291

Subscribed and sworn to before me this 29th day of March, 1966, My commission expires 11-23-68

Gary Ray Young
Notary Public in and for the County of Clark, State of Nevada.

GARY RAY YOUNG
NOTARY PUBLIC - STATE OF NEVADA
COUNTY OF CLARK
My Commission Expires Nov 23, 1968

23090 File under 23087