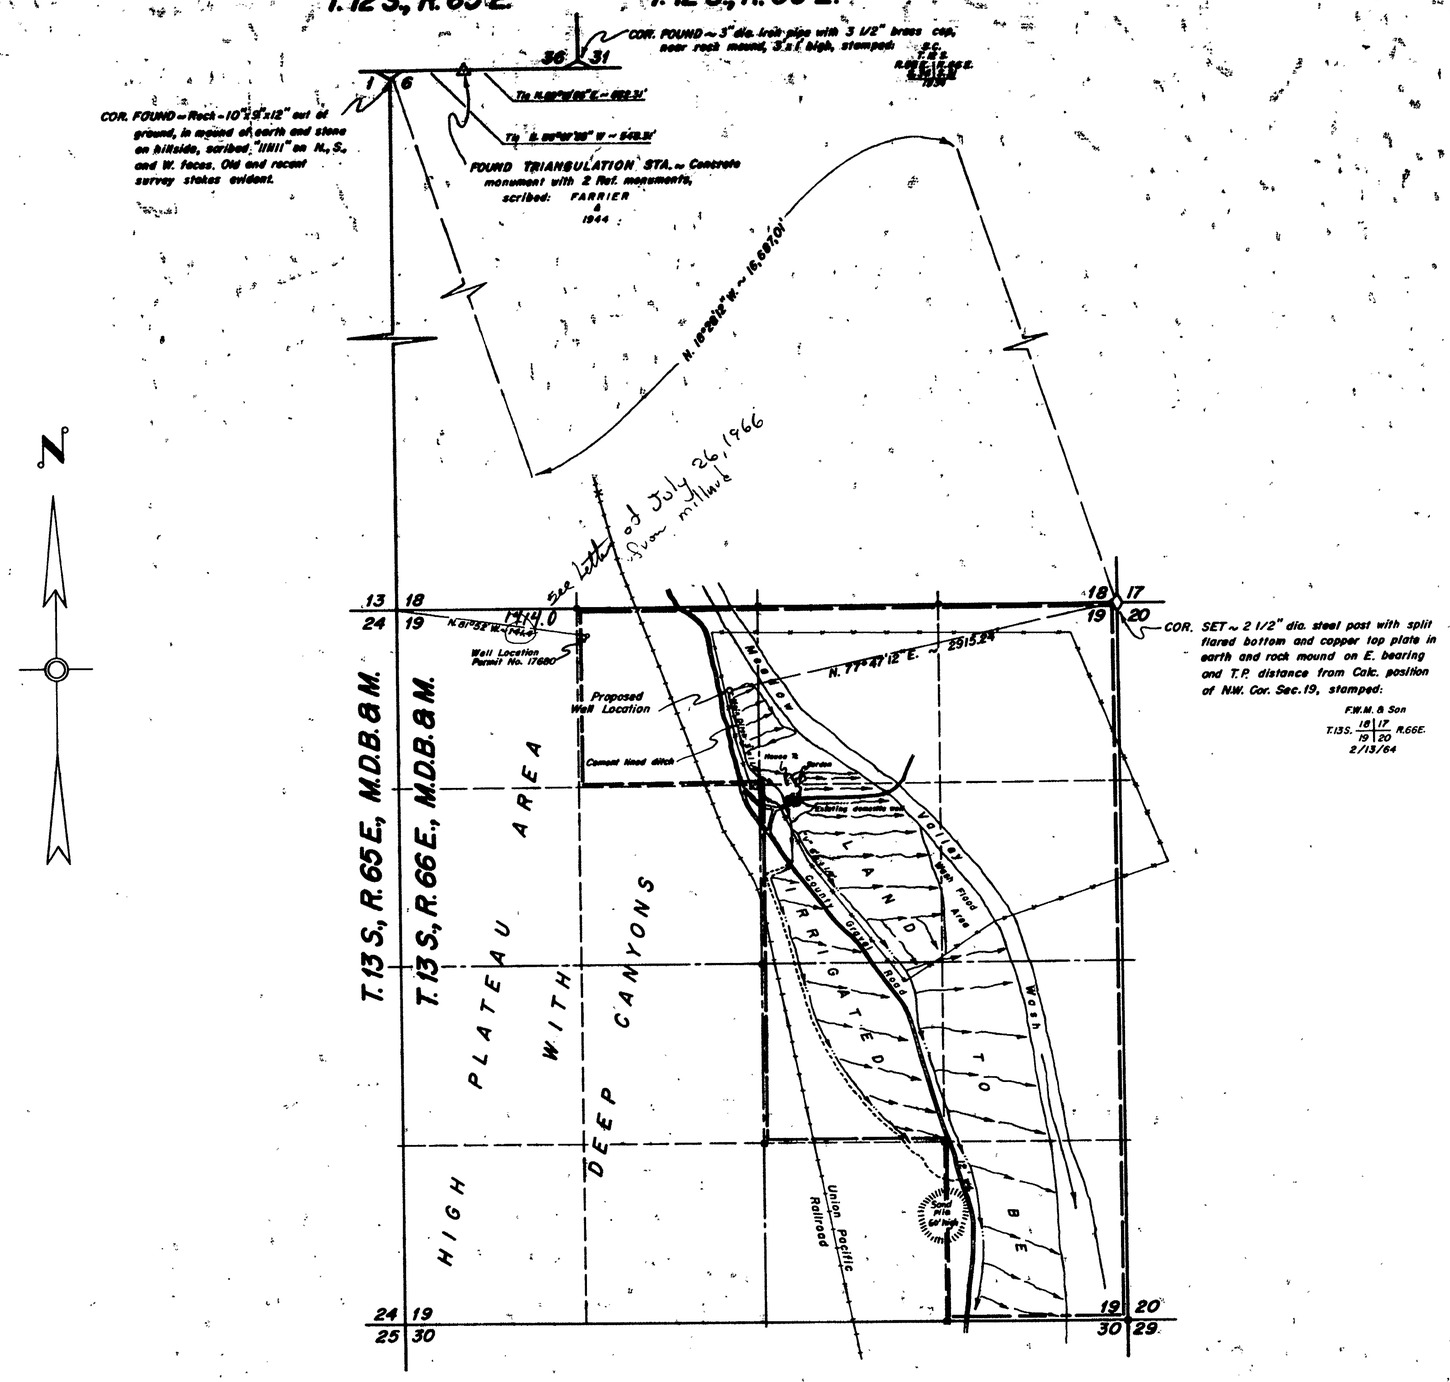

STATE OF NEVADA
County of White Pine } ss.

I, Robert W. Millard, being first duly sworn, depose and say that this map, consisting of one sheet, has been correctly drawn to the designated scale from field notes of a survey made under my supervision and direction between the 5th and 14th days of February, 1964 that it truly and correctly represents the proposed location and extent of the works used to divert water from Underground Sources in Clark County, by Nelda Cole for irrigation purposes. That the proposed point of diversion, the approximate location and size of the diverting channel, all reservoirs or basins, the location and names of all other works which will cross or connect with the proposed works, and the boundary of all lands, showing by 40-acre subdivisions the areas proposed to be irrigated, are fully and correctly designated thereon.

State Water Right Surveyor

Subscribed and sworn to before me this 7th day of March, 1966

Robert H Moor

Notary Public in and for White Pine County, Nevada

My commission expires May 7, 1969

ROBERT H. MOOR
Notary Public, State of Nevada
County of White Pine
My commission expires May 7, 1969

LEGEND:

- Set 2"x2" hub by stadia survey for approximate location of property corners.
- Proposed plan of irrigation by dikes and corrugations
- Existing irrigation system of dikes and corrugations

NOTE:

Bearings derived from direct solar observation.

0 600 1200 1800 2400

Scale 1" ~ 600'

Description of Nevada D. L. E. No. 047927 owned by Nelda Cole: NE 1/4 NW 1/4; NE 1/4; NW 1/4 SE 1/4, E 1/2 SE 1/4; Sec. 19, T.13 S., R.66 E., M.D.B. & M.

OFFICE STATE ENGINEER 1966 JUL 5 AM 11 57

OFFICE STATE ENGINEER 1966 APR 7 PM 3 04

FILED April 7, 1966 STATE ENGINEER'S OFFICE

R.W. MILLARD & ASSOC., INC.		
DATE	DESCRIPTION	
FIELD	DESIGN	DR'G. No.
DETAIL	TRACING	FILE No.
CALC.	CHECK	
COMP.	APPROVED	

MAP TO ACCOMPANY APPLICATION TO CHANGE POINT OF DIVERSION & PLACE OF USE Surlette 7-26-66

FOR IRRIGATION & DOMESTIC

BY NELDA COLE

FROM UNDERGROUND SOURCES

REGISTERED ENGINEERS R.W. MILLARD & ASSOC., INC. LAND SURVEYORS

March 1966 ELY & ELKO, NEVADA Job No. W1963-1285

23092