STATE OF NEVADA
County of White Pine } ss.

I, Robert W Millard, being first duly sworn, depose and say that this map, consisting of one sheet, has been correctly drawn to the designated scale from field notes of a survey made under my supervision and direction between the 16th and 18th days of May, 1961 that it truly and correctly represents the proposed location and extent of the works used to divert water from ANTELOPE WELL NO 4 in LANDER County, by

PAUL BOWERS

for irrigation purposes That the proposed point of diversion, the approximate location and size of the diverting channel, all reservoirs or basins, the location and names of all other works which will cross or connect with the proposed works, and the boundary of all lands, showing by 40-acre subdivisions the areas proposed to be irrigated, are fully and correctly designated thereon

State Water Right Surveyor

Subscribed and sworn to before me this 30th day of April, 1966

Robert A Mason

Notary Public in and for White Pine County, Nevada

My commission expires May 7, 1969

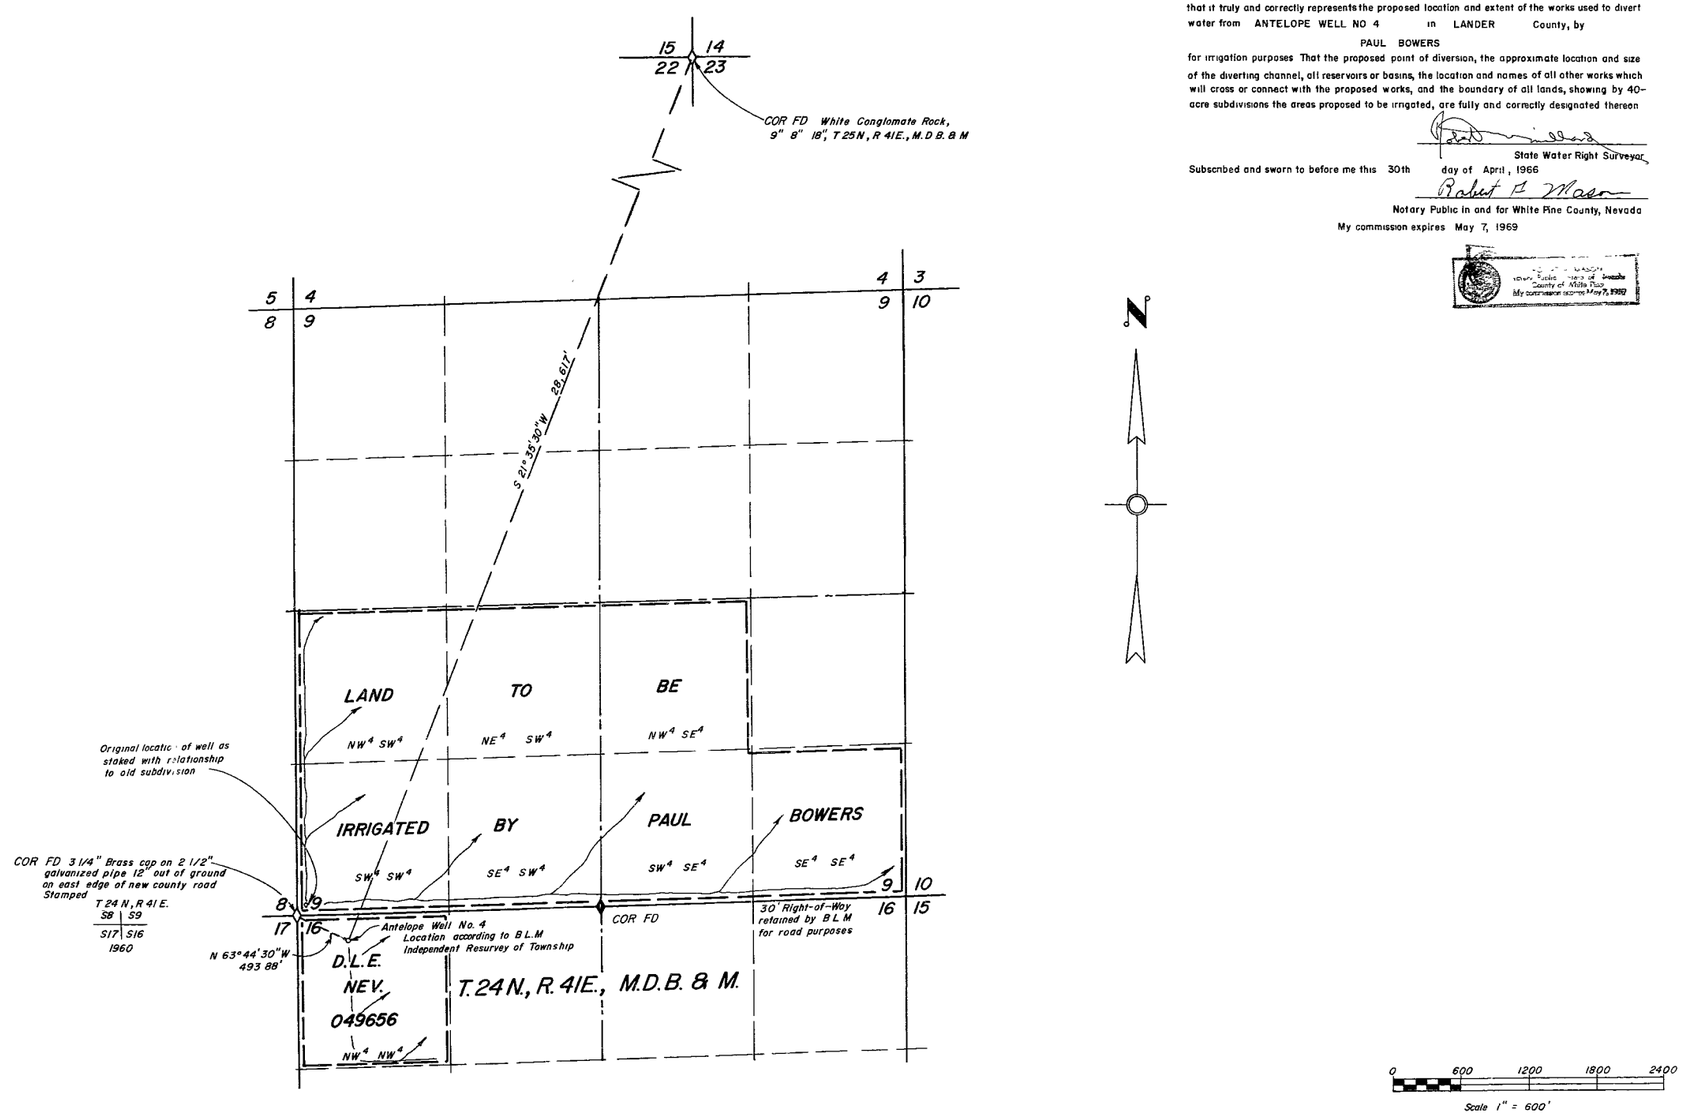

OFFICE 23102 CERTIFICATE NO 7401 ISSUED 7-27-70
STATE ENGINEER

1966 MAY 6 AM 10 33

FILED
MAY 6, 1966
DATE

RW MILLARD AND ASSOC., INC		
DATE	DESCRIPTION	
FIELD	DESIGN	DR'G No
DETAIL	TRACING JL 8	FILE No
CALC	CHECK	
COMP	APPROVED	

MAP TO ACCOMPANY APPLICATION TO CHANGE POINT OF DIVERSION

FOR IRRIGATION & DOMESTIC

BY PAUL BOWERS

FROM ANTELOPE WELL No. 4

REGISTERED ENGINEERS RW MILLARD AND ASSOC., INC LAND SURVEYORS
ELY ELKO · RENO

23102 23102