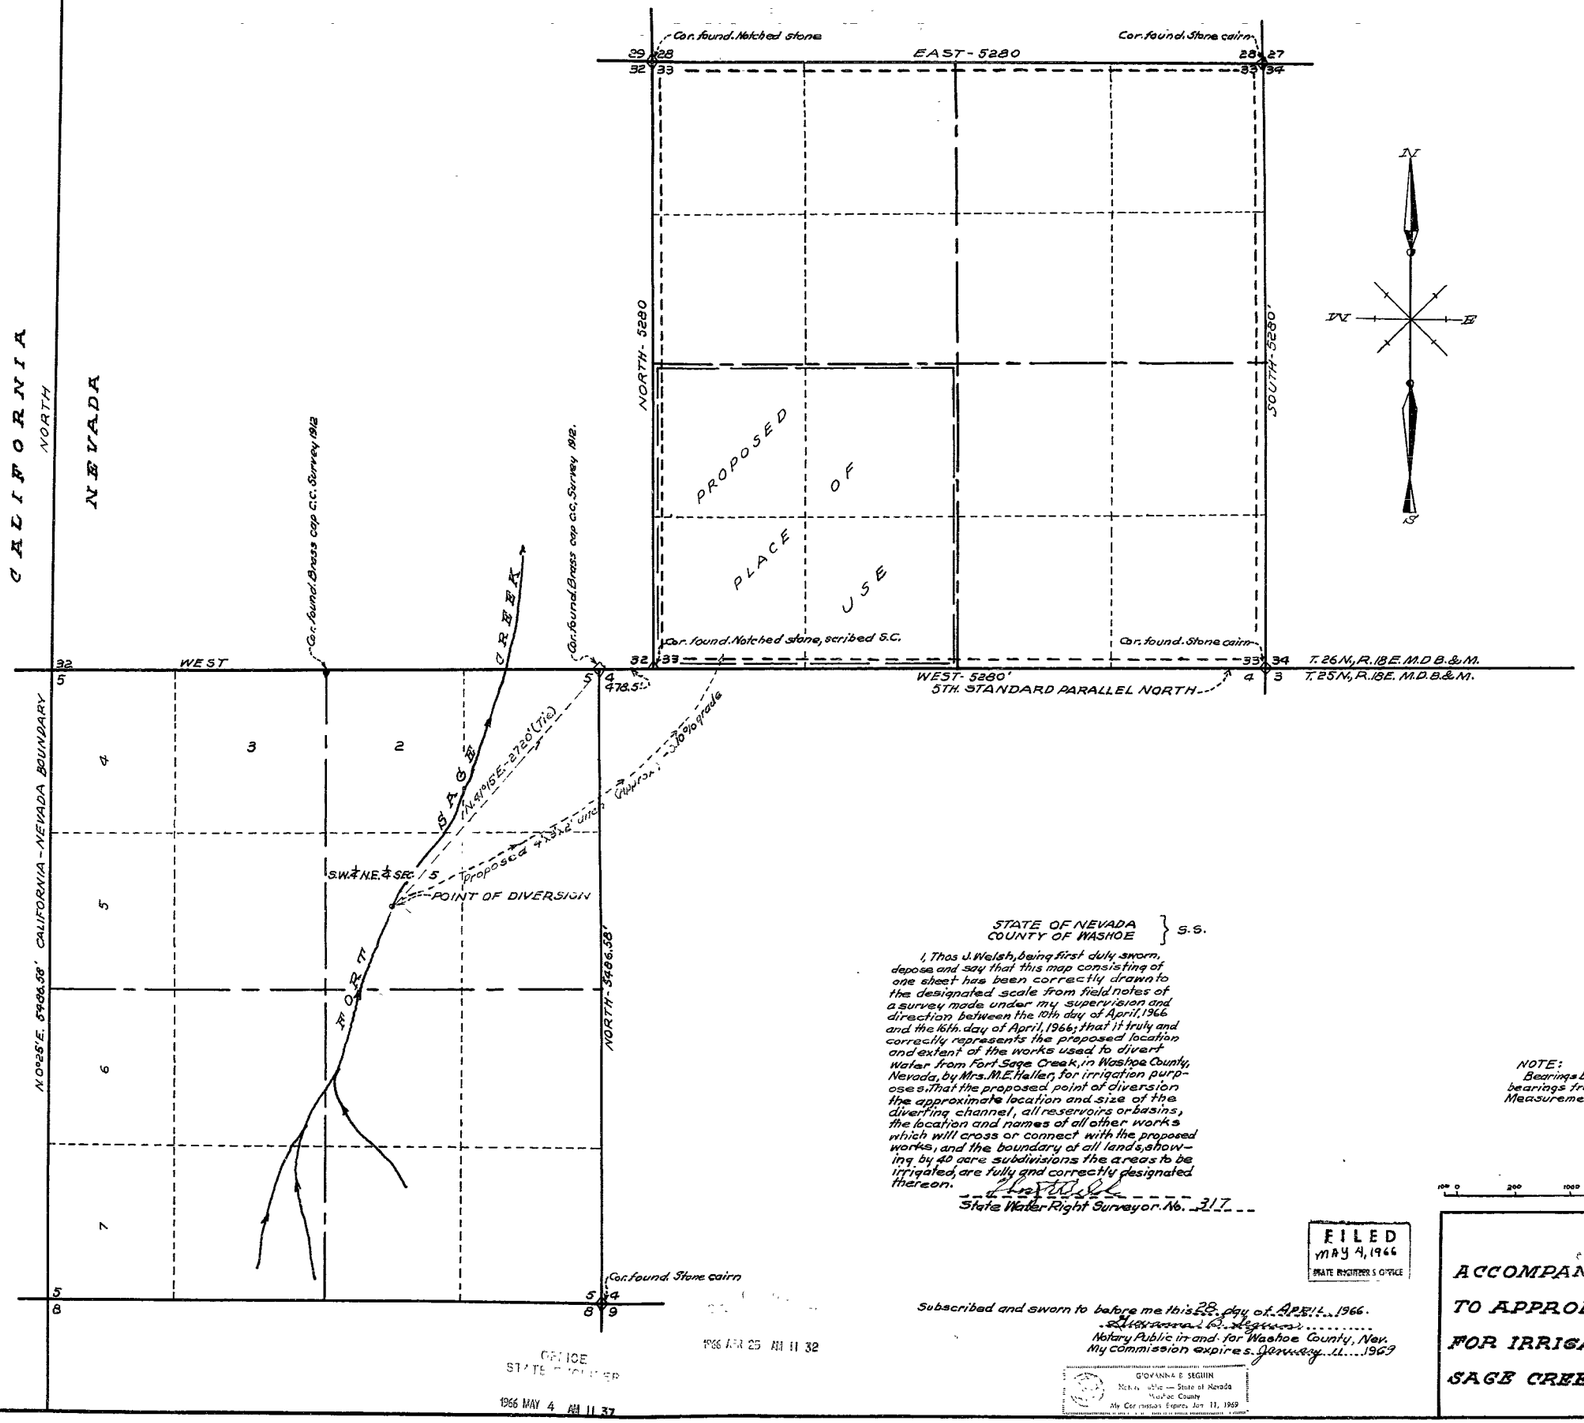

STATE OF NEVADA
COUNTY OF WASHOE } S.S.

I, Thos J. Welsh, being first duly sworn, depose and say that this map consisting of one sheet has been correctly drawn to the designated scale from field notes of a survey made under my supervision and direction between the 10th day of April, 1966 and the 16th day of April, 1966; that it truly and correctly represents the proposed location and extent of the works used to divert water from Fort Sage Creek, in Washoe County, Nevada, by Mrs. M.E. Heller, for irrigation purposes; that the proposed point of diversion the approximate location and size of the diverting channel, all reservoirs or basins, the location and names of all other works which will cross or connect with the proposed works, and the boundary of all lands, showing by 40 acre subdivisions the areas to be irrigated, are fully and correctly designated thereon.

Thos J. Welsh
State Water Right Surveyor No. 317

Subscribed and sworn to before me this 28 day of April, 1966.
Giovanna R. Seguin
Notary Public in and for Washoe County, Nev.
My commission expires January 11, 1969

GIOVANNA R. SEGUIN
Notary Public — State of Nevada
Washoe County
My Commission Expires Jan 11, 1969

FILED
MAY 4, 1966
STATE ENGINEER'S OFFICE

NOTE:
Bearings by def. angle from section line bearings from B.L.M. Twnship. Plats.
Measurements by stadia.

SCALE — 1in. = 600 Ft.
100 0 200 1000 1600 2000 2600

MAP TO
ACCOMPANY APPLICATION
TO APPROPRIATE WATER
FOR IRRIGATION FROM FORT
SAGE CREEK BY MRS. M.E. HELLER

OFFICE
STATE ENGINEER
1966 MAY 4 AM 11 37

1966 APR 25 AM 11 32

23106