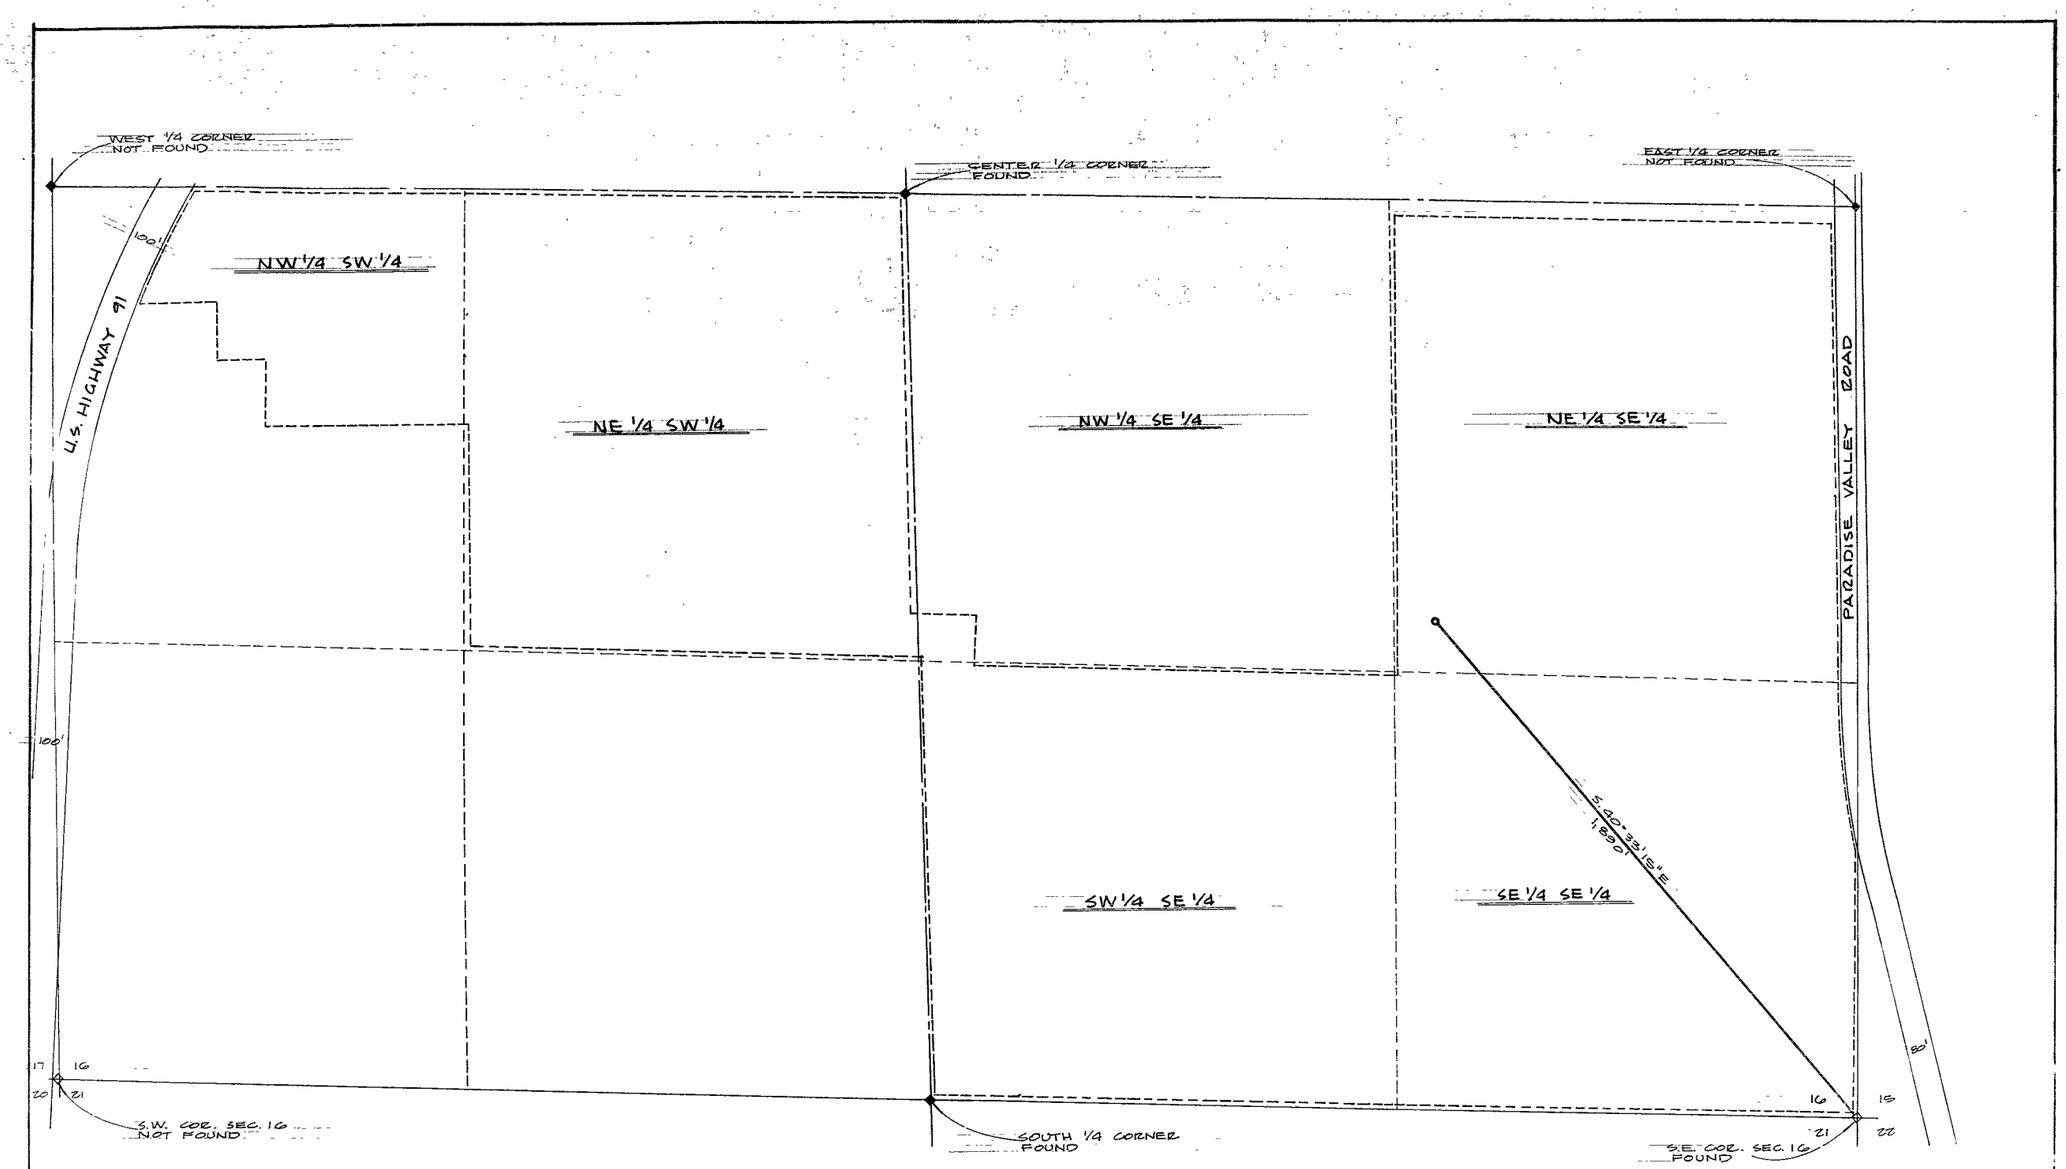

STATE OF NEVADA }
COUNTY OF CLARK } S.S.

I, VICTOR G. KRAMETBAUER, BEING FIRST DULY SWORN, DEPOSE AND SAY THAT THIS MAP CONSISTING OF ONE SHEET HAS BEEN CORRECTLY DRAWN TO THE DESIGNATED SCALE FROM FIELD NOTES OF A SURVEY MADE UNDER MY SUPERVISION AND WAS COMPLETED ON MARCH 28, 1966, THAT IT CORRECTLY REPRESENTS THE PROPOSED LOCATION AND EXTENT OF THE WORKS USED TO DIVERT WATER FROM AN UNDERGROUND SOURCE, COUNTY OF CLARK, STATE OF NEVADA, BY THE SANDS COUNTRY CLUB, INC. FOR RECREATIONAL GOLF COURSE USE, THAT THE POINT OF DIVERSION AND LOCATION OF USE ARE FULLY AND CORRECTLY SHOWN HEREON.

BY: Victor G. Krametbauer
VICTOR G. KRAMETBAUER, WATER RIGHT SURVEYOR
STATE OF NEVADA CERT. # 201

SUBSCRIBED AND SWORN TO BEFORE ME THIS 18TH DAY OF AUGUST, 1966, MY COMMISSION EXPIRES NOV. 23, 1968.

Gary Ray Young
GARY RAY YOUNG,
NOTARY PUBLIC IN AND FOR THE COUNTY OF CLARK, STATE OF NEVADA

GARY RAY YOUNG
NOTARY PUBLIC STATE OF NEVADA
COUNTY OF CLARK
My Commission Expires Nov. 23, 1968

A PORTION OF THE SOUTH HALF OF SECTION 16, T.21S., R.61E., M.D.B. & M., NEV.

SCALE 1" = 200'

BASIS OF BEARING
THE EAST LINE OF THE SW 1/4 OF SEC. 16, BEARING N.00°24'18"W. RECORDED IN FILE 8, PAGE 36, CLARK COUNTY NEVADA RECORDS

FILED
Aug 22, 1966
STATE ENGINEER'S OFFICE

MAP TO ACCOMPANY APPLICATION TO APPROPRIATE WATER FOR RECREATIONAL GOLF COURSE USE BY THE SANDS COUNTRY CLUB, INC. FOR RECREATIONAL GOLF COURSE USE

23127