STATE OF NEVADA
COUNTY OF ORMSBY } S.S.

I William J. Johnstone, being first duly sworn, depose and say that this map consisting of one sheet has been correctly drawn to the designated scale from field notes of a survey made by me and completed on Oct. 14, 1966, that it truly and correctly represents the location and extent of the works used to divert water from Clear Creek in Douglas County by Ormsby County for irrigation, stockwatering and domestic purposes, that the point of diversion and place of use are correctly shown and designated hereon.

William J. Johnstone
State Water Right Surveyor R.E. 314

Subscribed and sworn to before me this 14th day of Oct., 1966

Marie Westennoefer
Notary Public in and for Ormsby County, State of Nevada.

My Commission expires: January 17, 1970

MARIE WESTENNOEFER
Notary Public — State of Nevada
Ormsby County
My Commission Expires Jan. 17, 1970

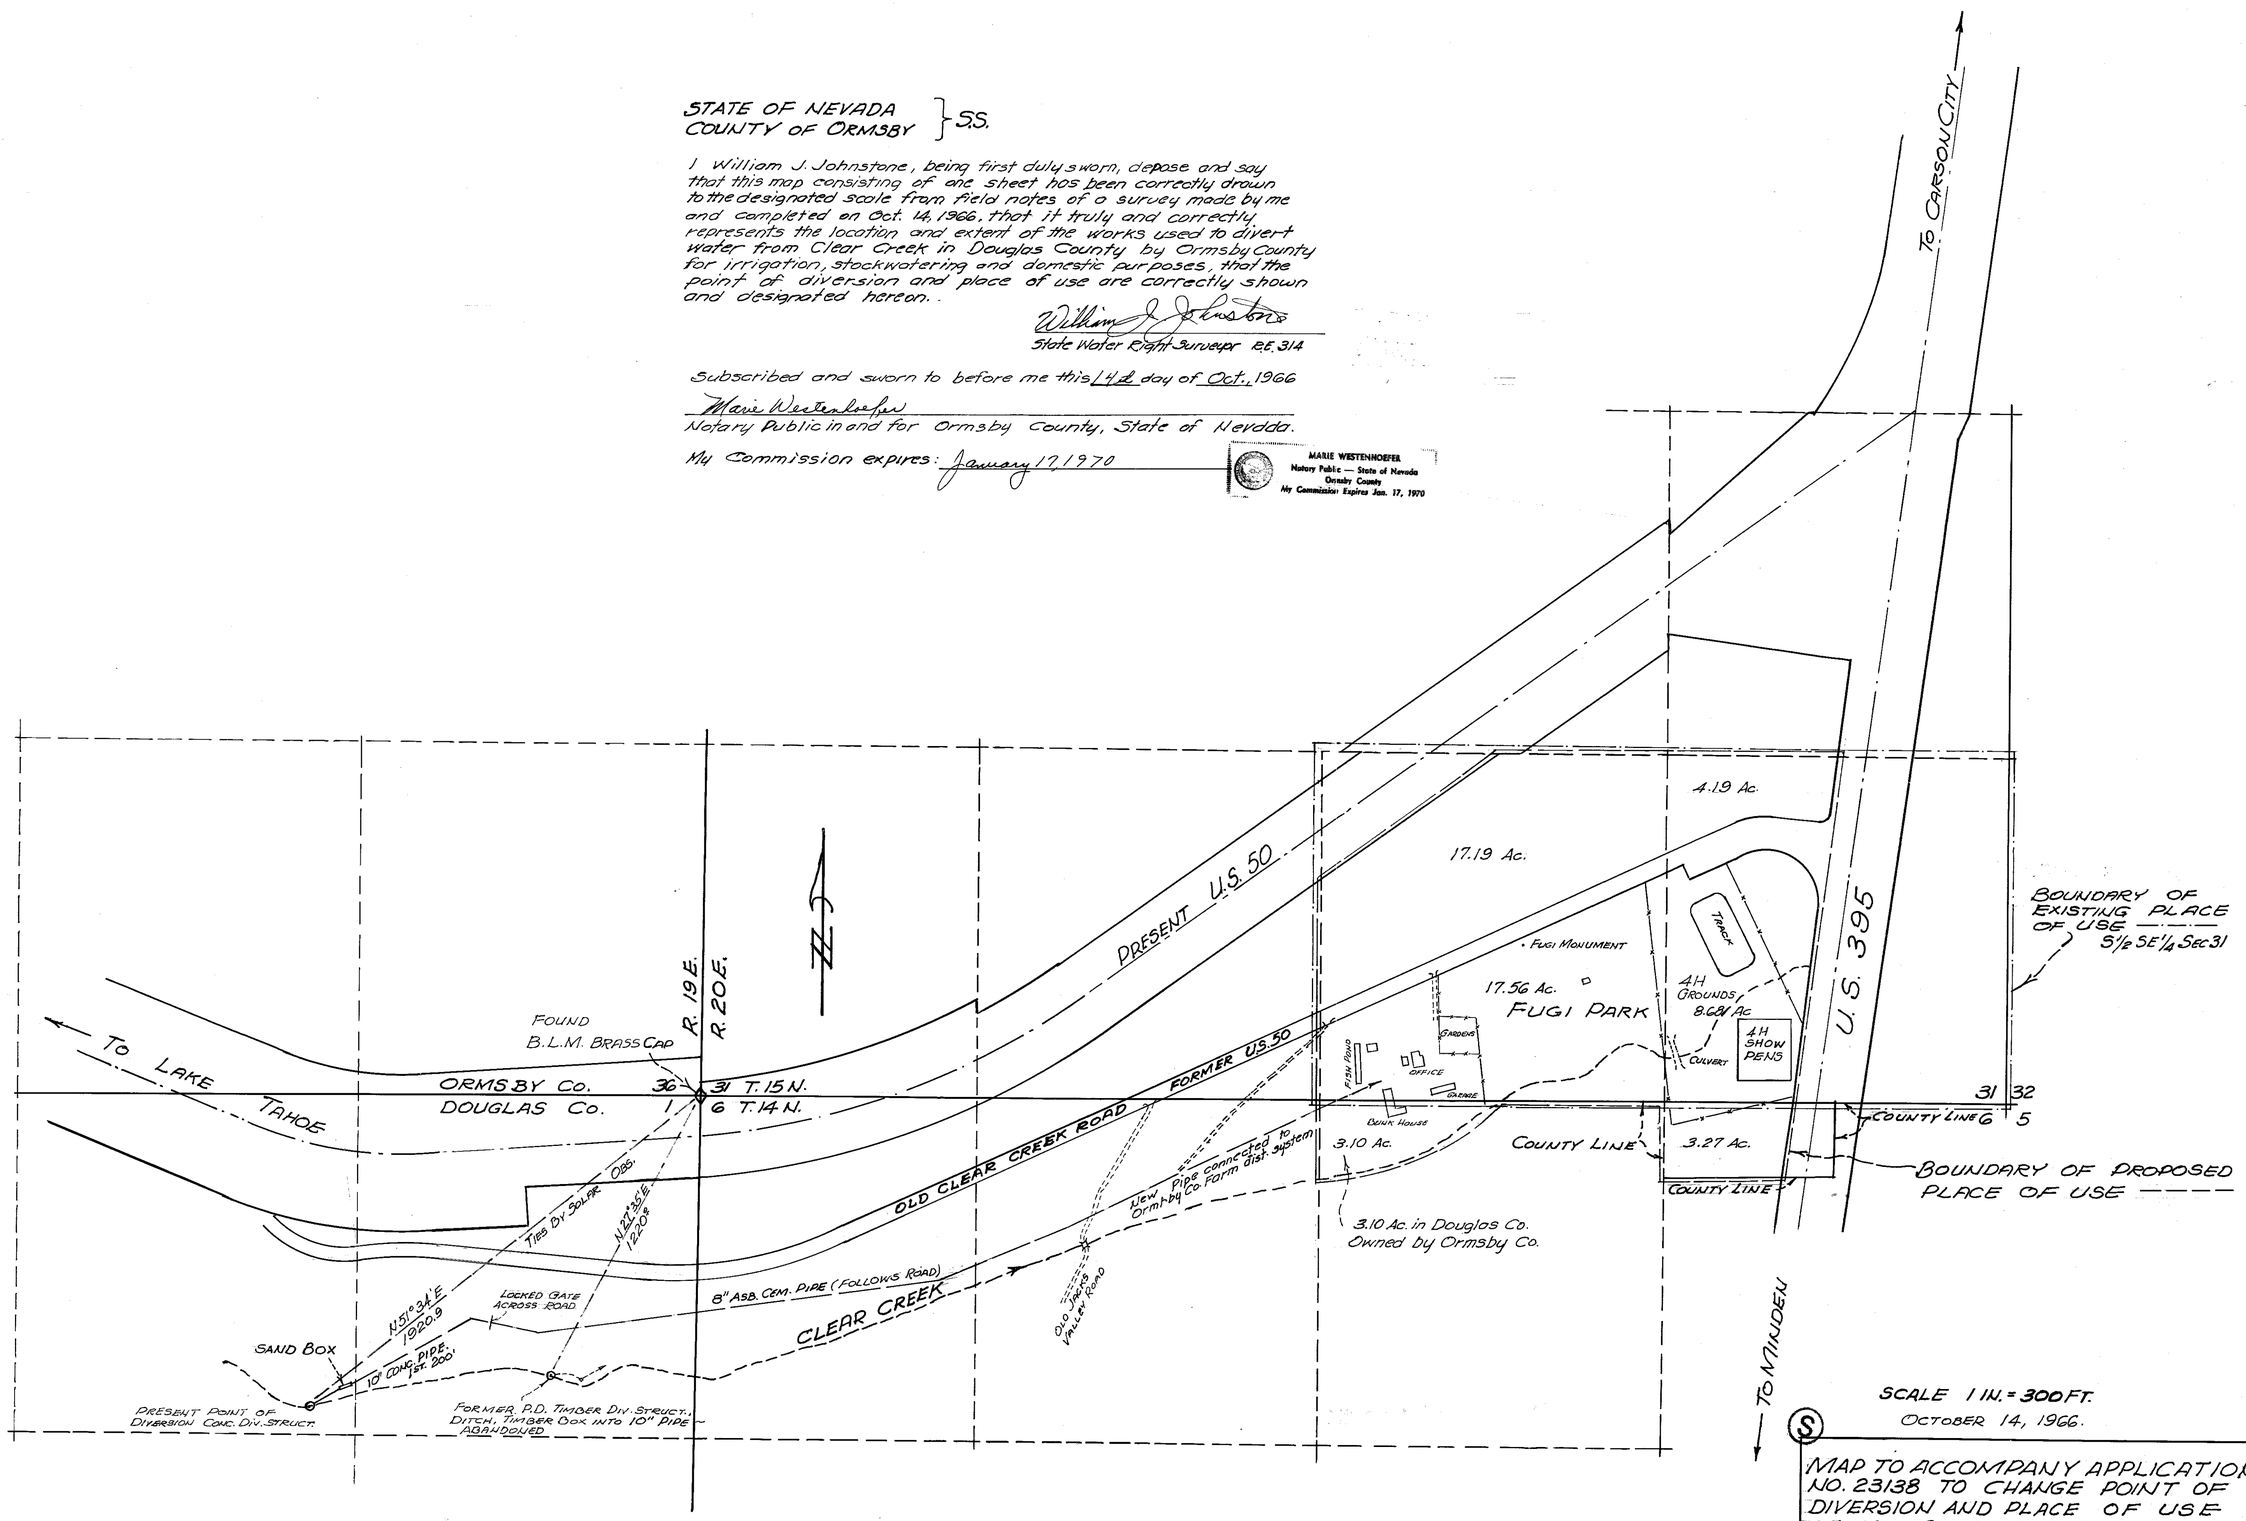

SCALE 1 IN. = 300 FT.
OCTOBER 14, 1966.

(S)

MAP TO ACCOMPANY APPLICATION NO. 23138 TO CHANGE POINT OF DIVERSION AND PLACE OF USE OF WATER OF CLEAR CREEK UNDER CLEAR CREEK COURT DECREE, CASE NO. 1020
BY
ORMSBY COUNTY
FOR IRRIGATION, STOCKWATERING AND DOMESTIC USE

CERTIFICATE No. 6853 ISSUED 11-4-68

FILED
Oct 14, 1966
STATE ENGINEER'S OFFICE

78972 23138