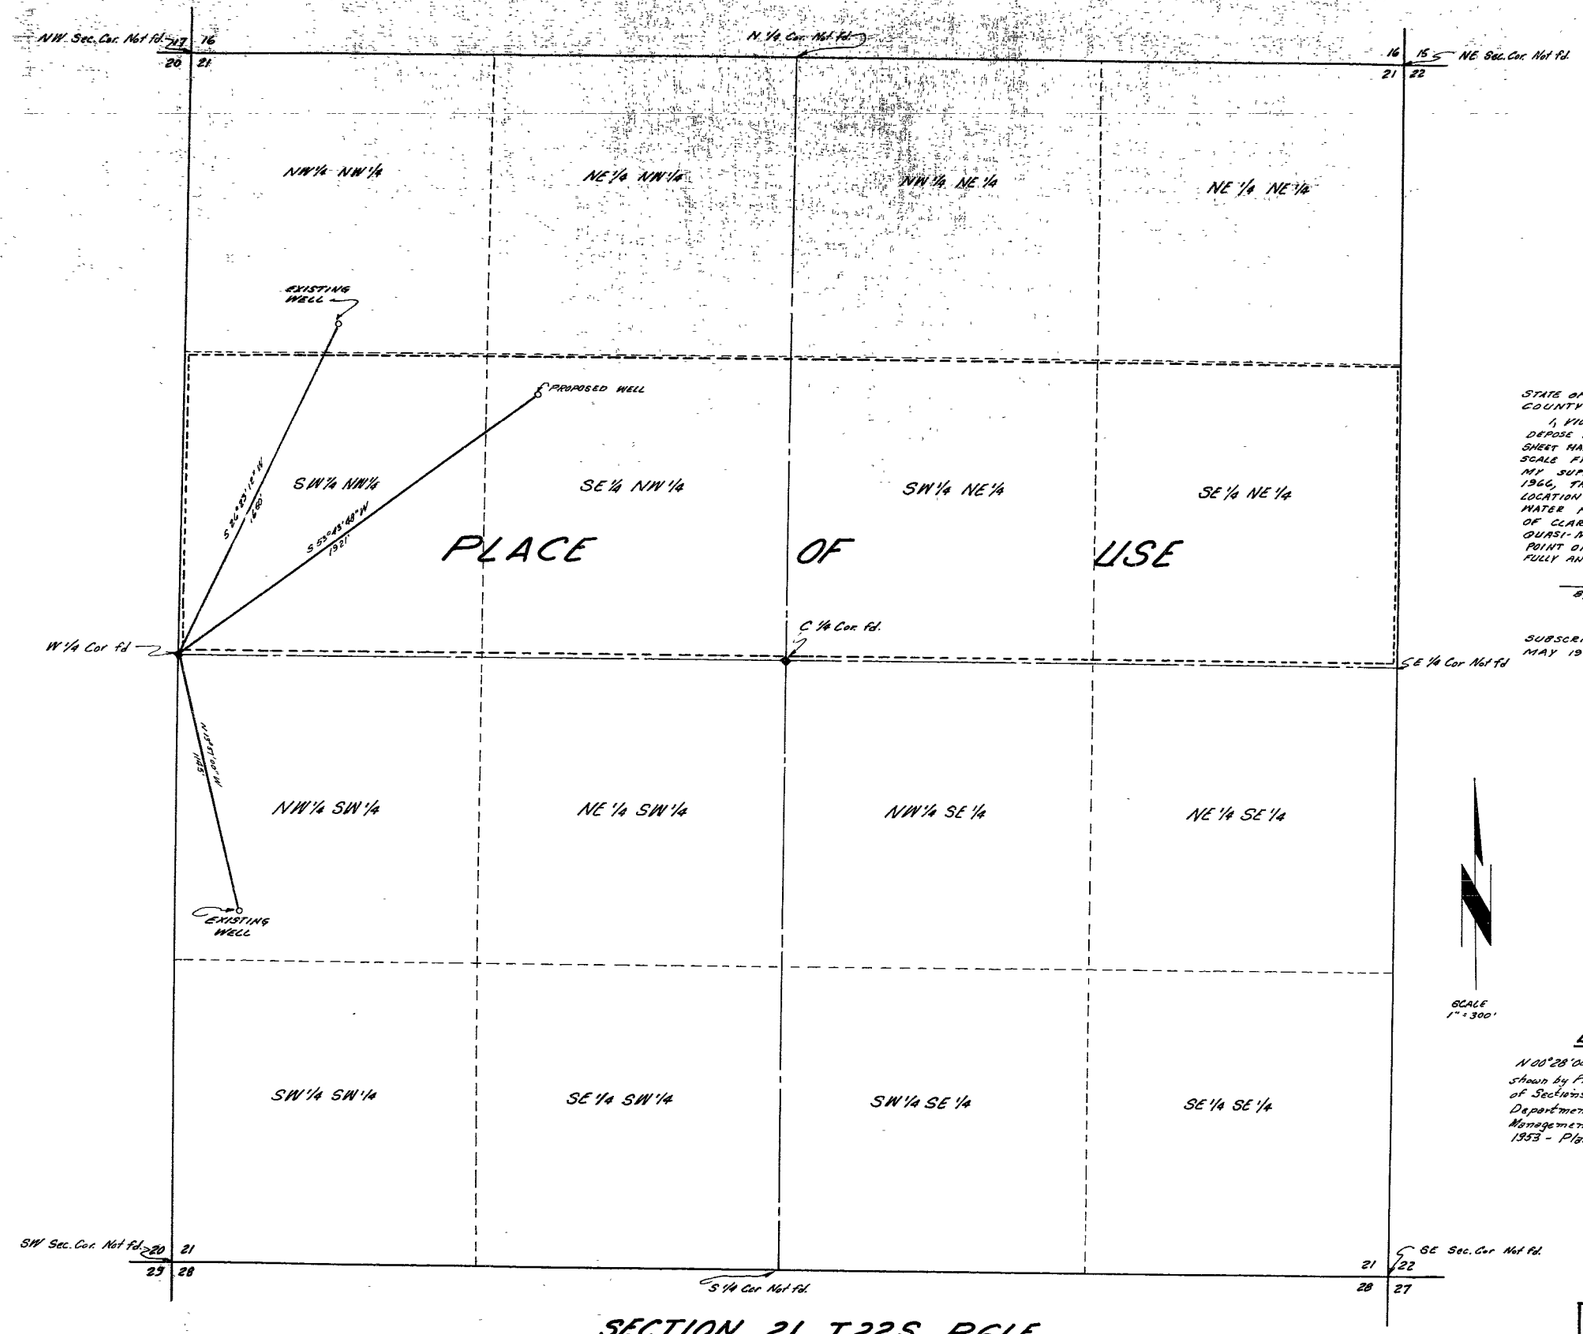

STATE OF NEVADA)
COUNTY OF CLARK) ss.

I, VICTOR G. KRAMETBAUER, BEING FIRST DULY SWORN, DEPOSE AND SAY THAT THIS MAP CONSISTING OF ONE SHEET HAS BEEN CORRECTLY DRAWN TO THE DESIGNATED SCALE FROM FIELD NOTES OF A SURVEY MADE UNDER MY SUPERVISION AND WAS COMPLETED ON MAY 12, 1966, THAT IT CORRECTLY REPRESENTS THE PROPOSED LOCATION AND EXTENT OF THE WORKS USED TO DIVERT WATER FROM AN UNDERGROUND SOURCE, COUNTY OF CLARK, STATE OF NEVADA, BY GORDON BELL, FOR QUASI-MUNICIPAL AND DOMESTIC USE, THAT THE POINT OF DIVERSION AND LOCATION OF USE ARE FULLY AND CORRECTLY SHOWN HEREON.

BY: VICTOR G. KRAMETBAUER
STATE WATER RIGHT SURVEYOR #291

SUBSCRIBED AND SWORN TO BEFORE ME THIS 17th DAY OF MAY 1966, MY COMMISSION EXPIRES 11-23-68

Gary Ray Young
NOTARY PUBLIC IN AND FOR THE COUNTY OF CLARK, STATE OF NEVADA.

GARY RAY YOUNG
NOTARY PUBLIC STATE OF NEVADA
COUNTY OF CLARK
MY COMMISSION EXPIRES NOV. 23, 1968

BASIS OF BEARINGS:

N 00°28'00" W Being the west line of Section 21 as shown by Plat of Dependent Resurvey and Subdivision of Sections on file in the office of United States Department of the Interior, Bureau of Land Management, Washington, D.C., dated February 18, 1953 - Plat No. 36419, Sheet 1 of 7 Sheets.

SECTION 21, T22S, R61E,
M.D.M., NEVADA

MAP TO ACCOMPANY APPLICATION TO APPROPRIATE WATER FOR QUASI-MUNICIPAL AND DOMESTIC USE BY GORDON BELL FROM THE LAS VEGAS ARTESIAN BASIN

FILED
May 24, 1966
STATE ENGINEER'S OFFICE

1966 MAY 24 AM 10 37

23147