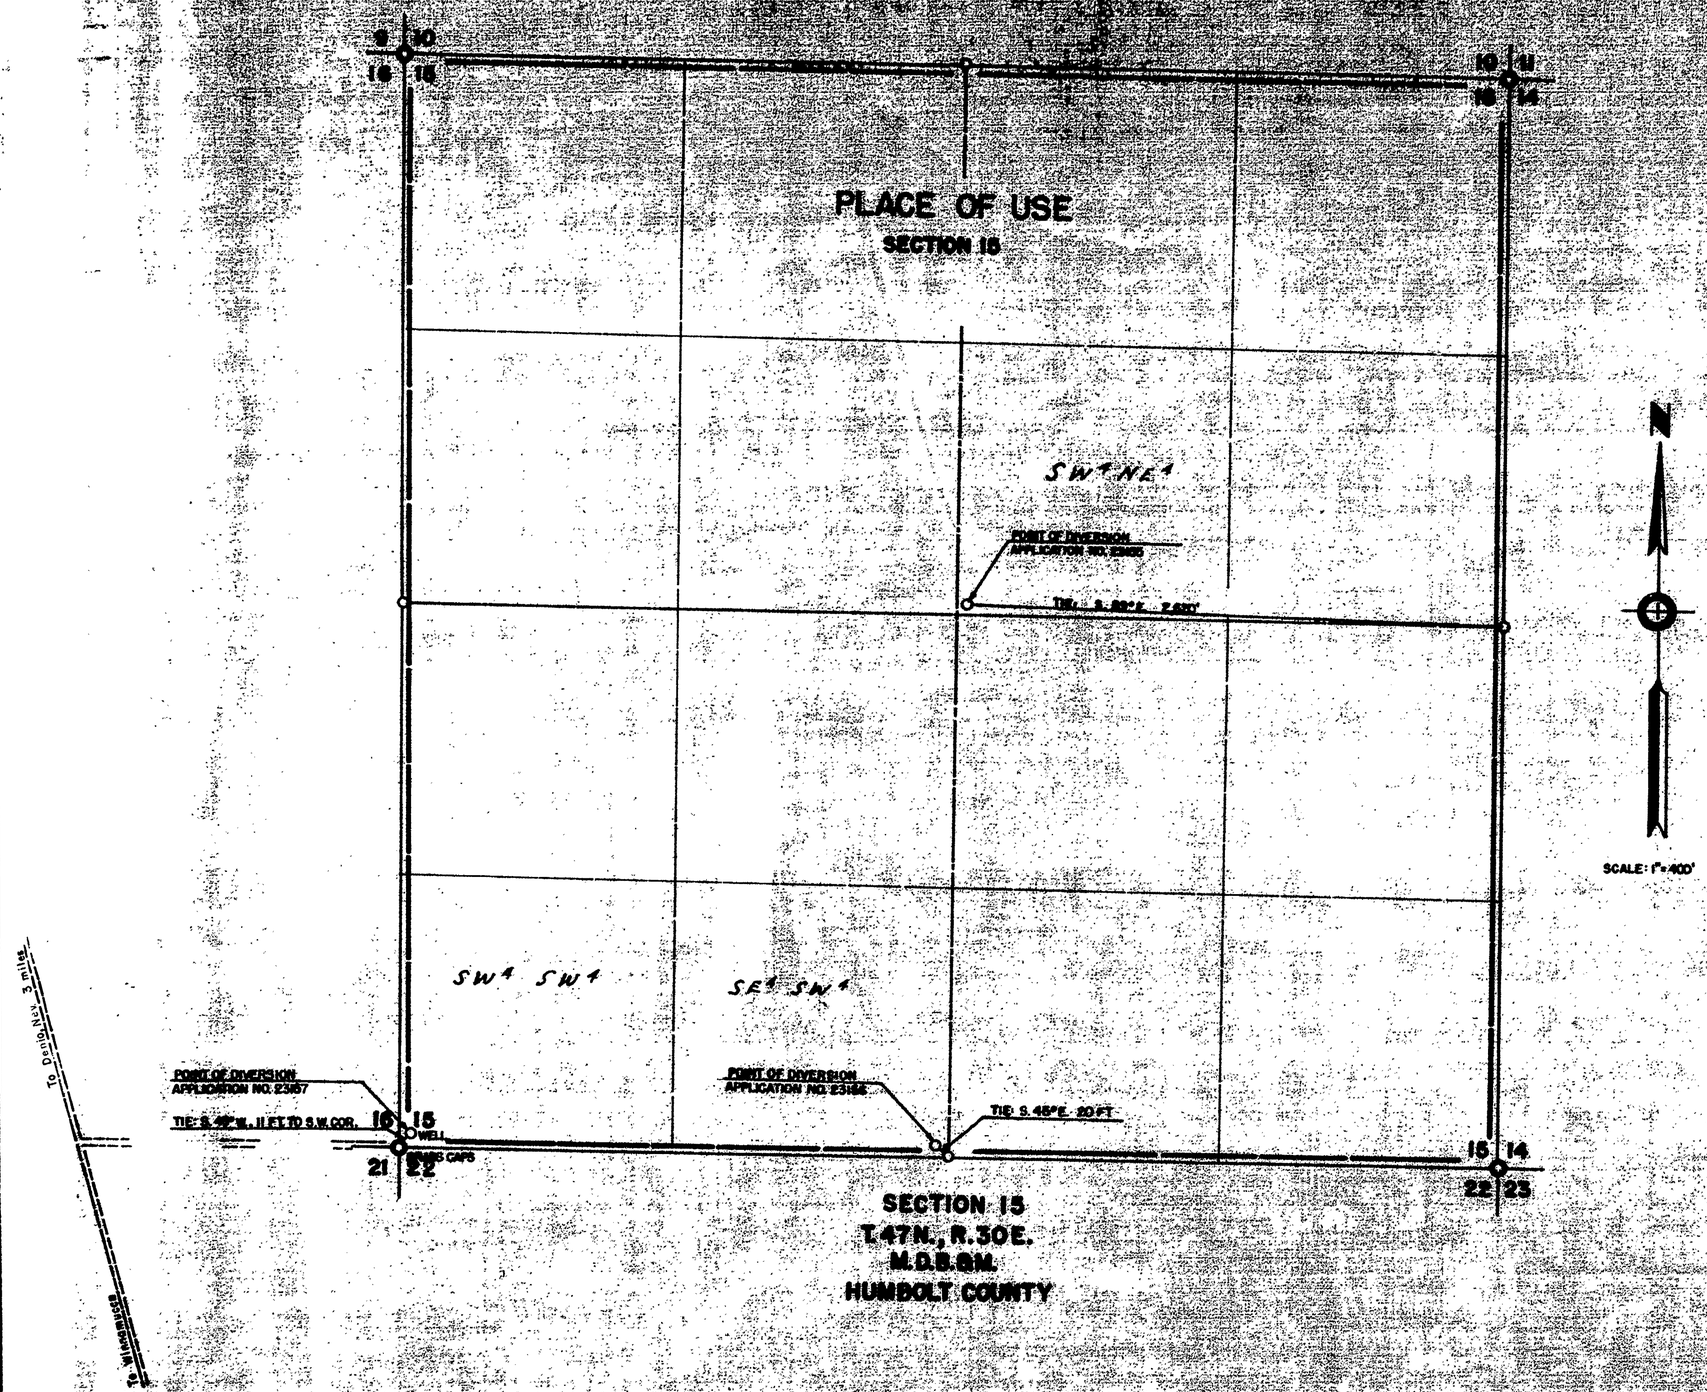

STATE OF NEVADA S.S.
COUNTY OF WASHOE

I, E.P. OSGOOD, BEING FIRST DULY SWORN, DEPOSE AND SAY THAT THIS MAP, CONSISTING OF 1 SHEET, HAS BEEN CORRECTLY DRAWN TO THE DESIGNATED SCALE FROM FIELD NOTES OF A SURVEY MADE BY ME ON THE 11TH DAY OF MAY, 1966. THAT IT TRULY AND CORRECTLY REPRESENTS THE LOCATION AND EXTENT OF THE WORKS USED TO DIVERT WATER FROM UNDERGROUND SOURCES BY WELL IN HUMBOLDT COUNTY, NEVADA BY PINE FOREST FARMS, INC. FOR IRRIGATION AND DOMESTIC USE.

THAT THE PREPOSED POINT OF DIVERSION, THE APPROXIMATE LOCATION AND SIZE OF THE DIVERSION CHANNEL OR OTHER CONDUIT THE PLACE AND MANNER OF USE, AND THE LOCATION AND NAMES OF OTHER WORKS OR STREAMS WHICH ARE CROSSED BY OR CONNECTED WITH THE SAID WORKS ARE FULLY AND CORRECTLY DESIGNATED THEREON.

E. P. Osgood Jr.
E. P. OSGOOD JR., ST. WTR. RT. SUR. NO. 294

SUBSCRIBED AND SWORN BEFORE ME THIS 14TH DAY OF JUNE, 1966.

James R. Underwood
NOTARY PUBLIC

NOTARY PUBLIC IN AND FOR WASHOE COUNTY, NEVADA
MY COMMISSION EXPIRES: 4-17-68

JAMES R. UNDERWOOD
Notary Public — State of Nevada
Washoe County
My Commission Expires April 17, 1968

FILED
June 21, 1966
STATE ENGINEER'S OFFICE

APPLICATIONS NOS. 23155, 23156, 23157

MAP TO ACCOMPANY APPLICATIONS TO APPROPRIATE WATER FOR IRRIGATION AND DOMESTIC USE by

PINE FOREST FARMS, INC.

FROM UNDERGROUND SOURCES
HUMBOLDT COUNTY NEVADA

MAY, 1966 E. P. OSGOOD JR., ST. WTR. RT. SUR. NO. 294

OFFICE
STATE ENGINEER

23157 23156 23155