STATE OF NEVADA
County of White Pine ss.

I, Robert W. Millard, being first duly sworn, depose and say that this map, consisting of one sheet, has been correctly drawn to the designated scale from field notes of a survey made under my supervision and direction between the 20th day of Feb. and the 12th day of March, 1963 that it truly and correctly represents the proposed location and extent of the works used to divert water from UNDERGROUND SOURCES in WHITE PINE County by

MARION L. WEYMOUTH

for irrigation purposes. That the proposed point of diversion, the approximate location and size of the diverting channel, all reservoirs or basins, the location and names of all other works which will cross or connect with the proposed works, and the boundary of all lands showing by 40-acre subdivisions the areas proposed to be irrigated, are fully and correctly designated thereon

State Water Right Surveyor

Subscribed and sworn to before me this 20 th day of April, 1965

Robert A Mason
Notary Public in and for White Pine County, Nevada

My commission expires May 7, 1969

ROBERT A. MASON
Notary Public - State of Nevada
County of White Pine
My commission expires May 7, 1969

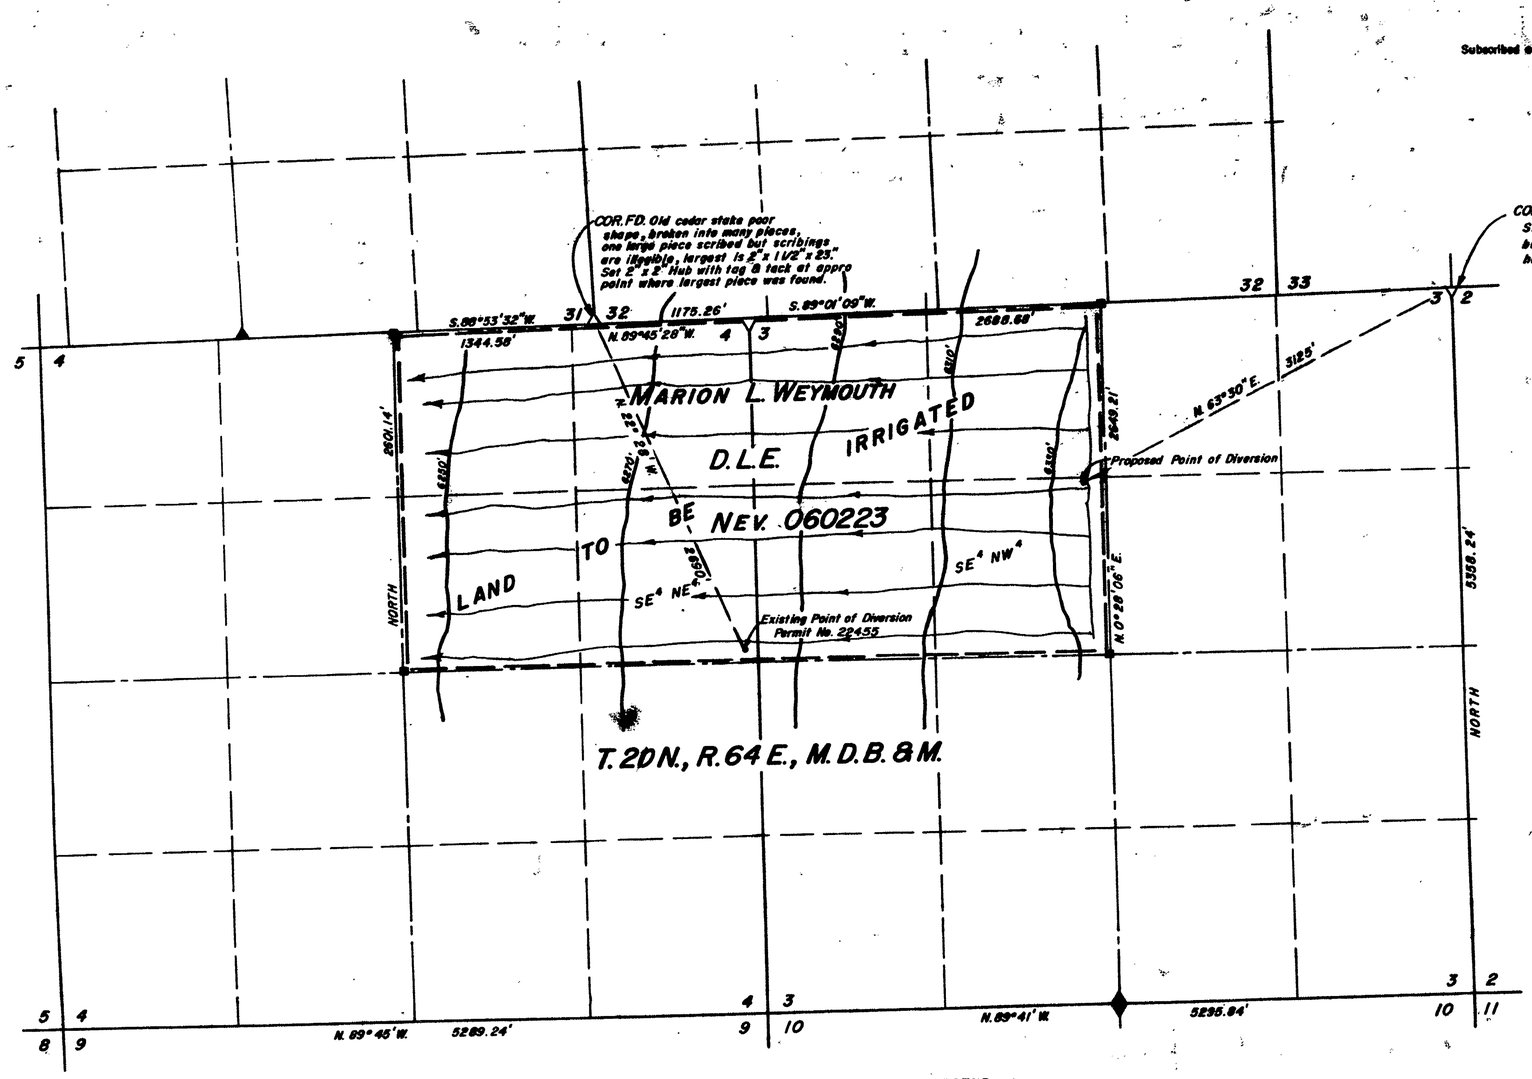


N

LEGEND
■ — Set 4"x4" Post by FWM & S

0 600 1200 1800 2400
Scale 1"= 600'

Note— All elevations are approximate

OFFICE
STATE ENGINEER
1966 JUN 16 AM 8 46

OFFICE
STATE ENGINEER

OFFICE
STATE ENGINEER

FILED
AUG 9, 1966
STATE ENGINEER'S OFFICE

| DATE | R.W. MILLARD AND ASSOC., INC. DESCRIPTION | |
|---|---|---|
| 8/1/66 | Revision | J.A.M. |

| | | |
|---|---|---|
| FIELD | DESIGN | DWG. No. |
| DETAIL | TRACING JLB | FILE No. |
| CALC. | CHECK | |
| COMP. | APPROVED | |

MAP TO ACCOMPANY APPLICATION
TO CHANGE POINT OF DIVERSION
FOR IRRIGATION & DOMESTIC
BY MARION L. WEYMOUTH
FROM UNDERGROUND SOURCES
REGISTERED ENGINEERS R.W. MILLARD AND ASSOC., INC. LAND SURVEYORS
ELY · ELKO · RENO

23165 23165