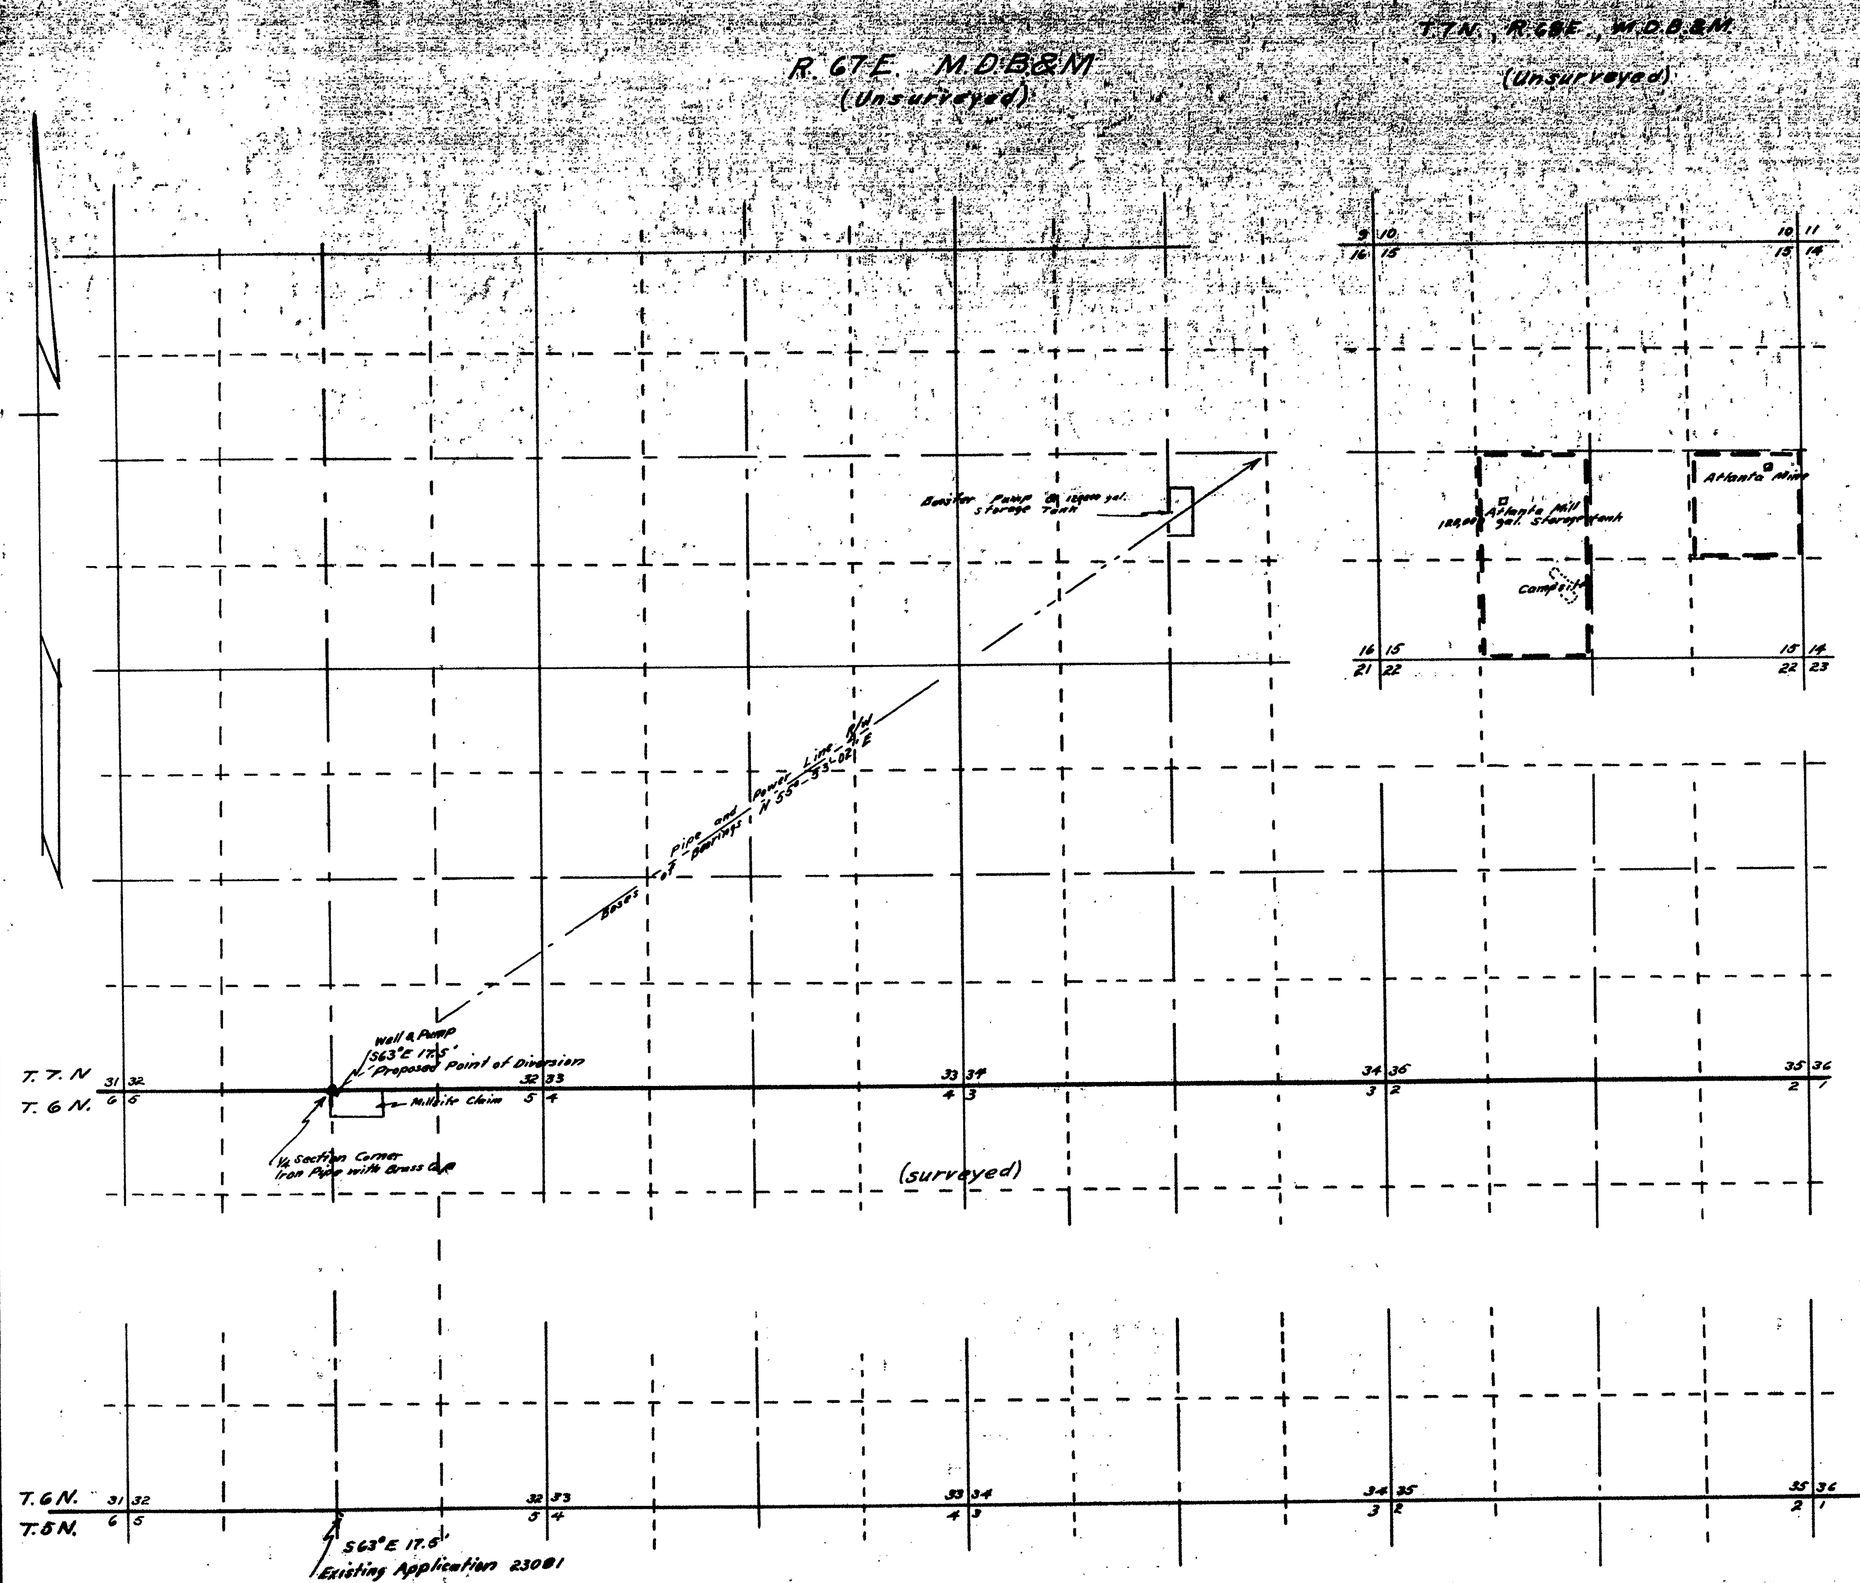

STATE OF NEVADA }
COUNTY OF LINCOLN } S.S.

I, J.R. Caldwell, being first duly sworn, depose and say that this map has been correctly drawn to the designated scale from field notes of a survey made by me between the 3rd day of December, 1965 and the 3rd day of March, 1966; that it truly and correctly represents the proposed Location and extent of the works used to divert water from an underground source in Lincoln County, by Eugene Jordan Associates for Mining, Milling and Domestic purposes, that the proposed point of diversion and location of mine, mill and compsite, the location and names of all other works or streams which are crossed by or connected with said works are fully and correctly designated hereon.

J.R. Caldwell
State Water Right Surveyor

Subscribed and sworn to before me this 9th day of June, 1966

Peggy Hartley

PEGGY HARTLEY
Notary Public — State of Nevada
Lincoln County
My Commission Expires Nov. 15, 1967

Scale 1" = 1000'

1000 0 1000 2000 3000 4000

FILED
13 JUNE 1966
STATE ENGINEERS OFFICE

OFFICE
STATE ENGINEER
1966 JUN 13 PM 3 10

MAP
TO ACCOMPANY APPLICATION
For Permission to Change the Point of Diversion
Mining, Milling and Domestic Purposes

By: Eugene Jordan Associates
From: An Underground Source
In: Lincoln County

23184