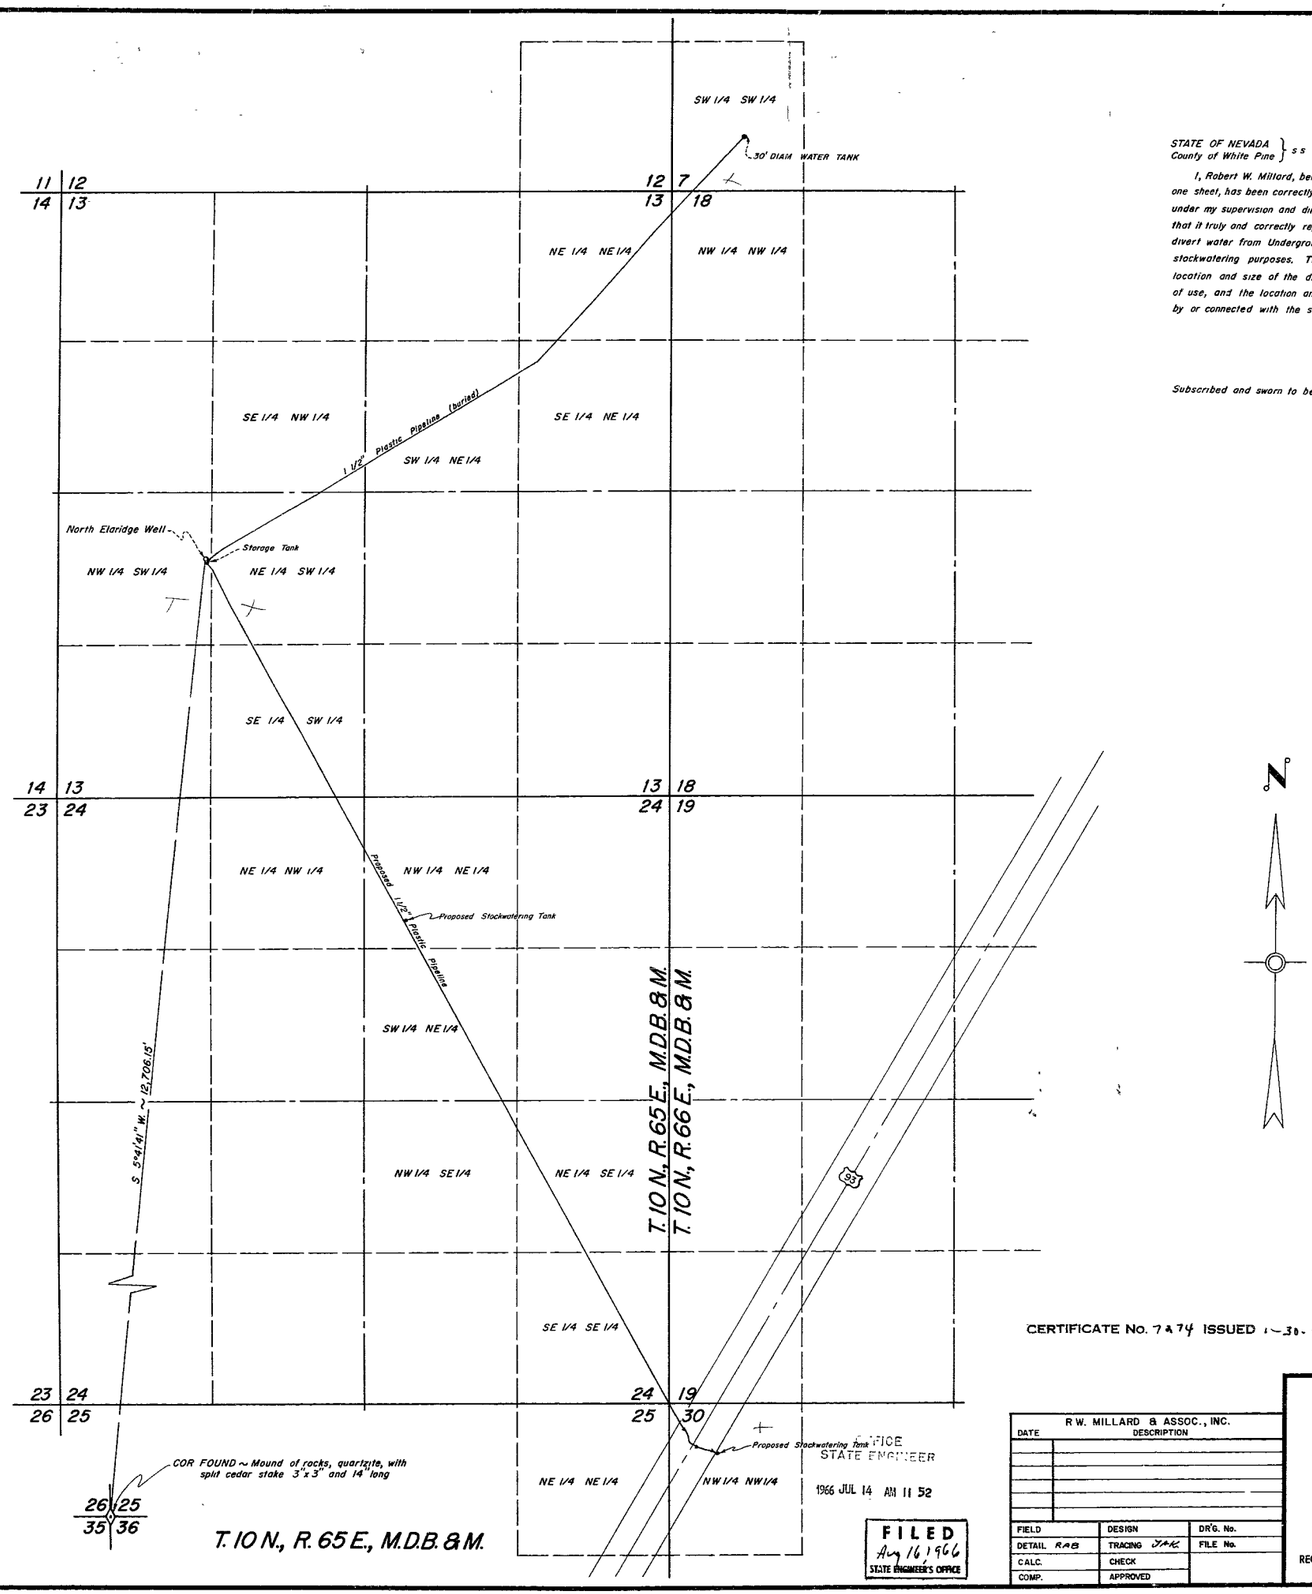

STATE OF NEVADA
County of White Pine } ss

I, Robert W. Millard, being first duly sworn, depose and say that this map, consisting of one sheet, has been correctly drawn to the designated scale from field notes of a survey made under my supervision and direction between the 5th and 8th days of January, 1966; that it truly and correctly represents the proposed location and extent of the works used to divert water from Underground Sources in White Pine County, by David A Witts for stockwatering purposes. That the proposed point of diversion, the approximate location and size of the diverting channel, or other conduit, the place and manner of use, and the location and names of all other works or streams which are crossed by or connected with the said works, are fully and correctly designated theron.

Robert W. Millard
State Water Right Surveyor

Subscribed and sworn to before me this 11th day of April, 1966

E. R. Miller Jr.
Notary Public in and for White Pine County, Nevada
My commission expires October 10, 1968

E. R. MILLER, JR.
Notary Public — State of Nevada
White Pine County
My Commission Expires Oct 10, 1968

CERTIFICATE No. 7474 ISSUED 1-30-76

M-251

OFFICE
STATE ENGINEER
1966 JUL 14 AM 11 52

OFFICE
STATE ENGINEER
1966 AUG 16 AM 10 40

FILED
Aug 16 1966
STATE ENGINEER'S OFFICE

R.W. MILLARD & ASSOC., INC.		
DATE	DESCRIPTION	
FIELD	DESIGN	DR'G. No.
DETAIL RAB	TRACING JAK	FILE No.
CALC.	CHECK	
COMP.	APPROVED	

MAP TO ACCOMPANY APPLICATION TO APPROPRIATE WATER

FOR STOCKWATERING

BY DAVID A. WITTS

FROM UNDERGROUND SOURCES

REGISTERED ENGINEERS R.W. MILLARD & ASSOC., INC. LAND SURVEYORS
ELY & ELKO, NEVADA

23242