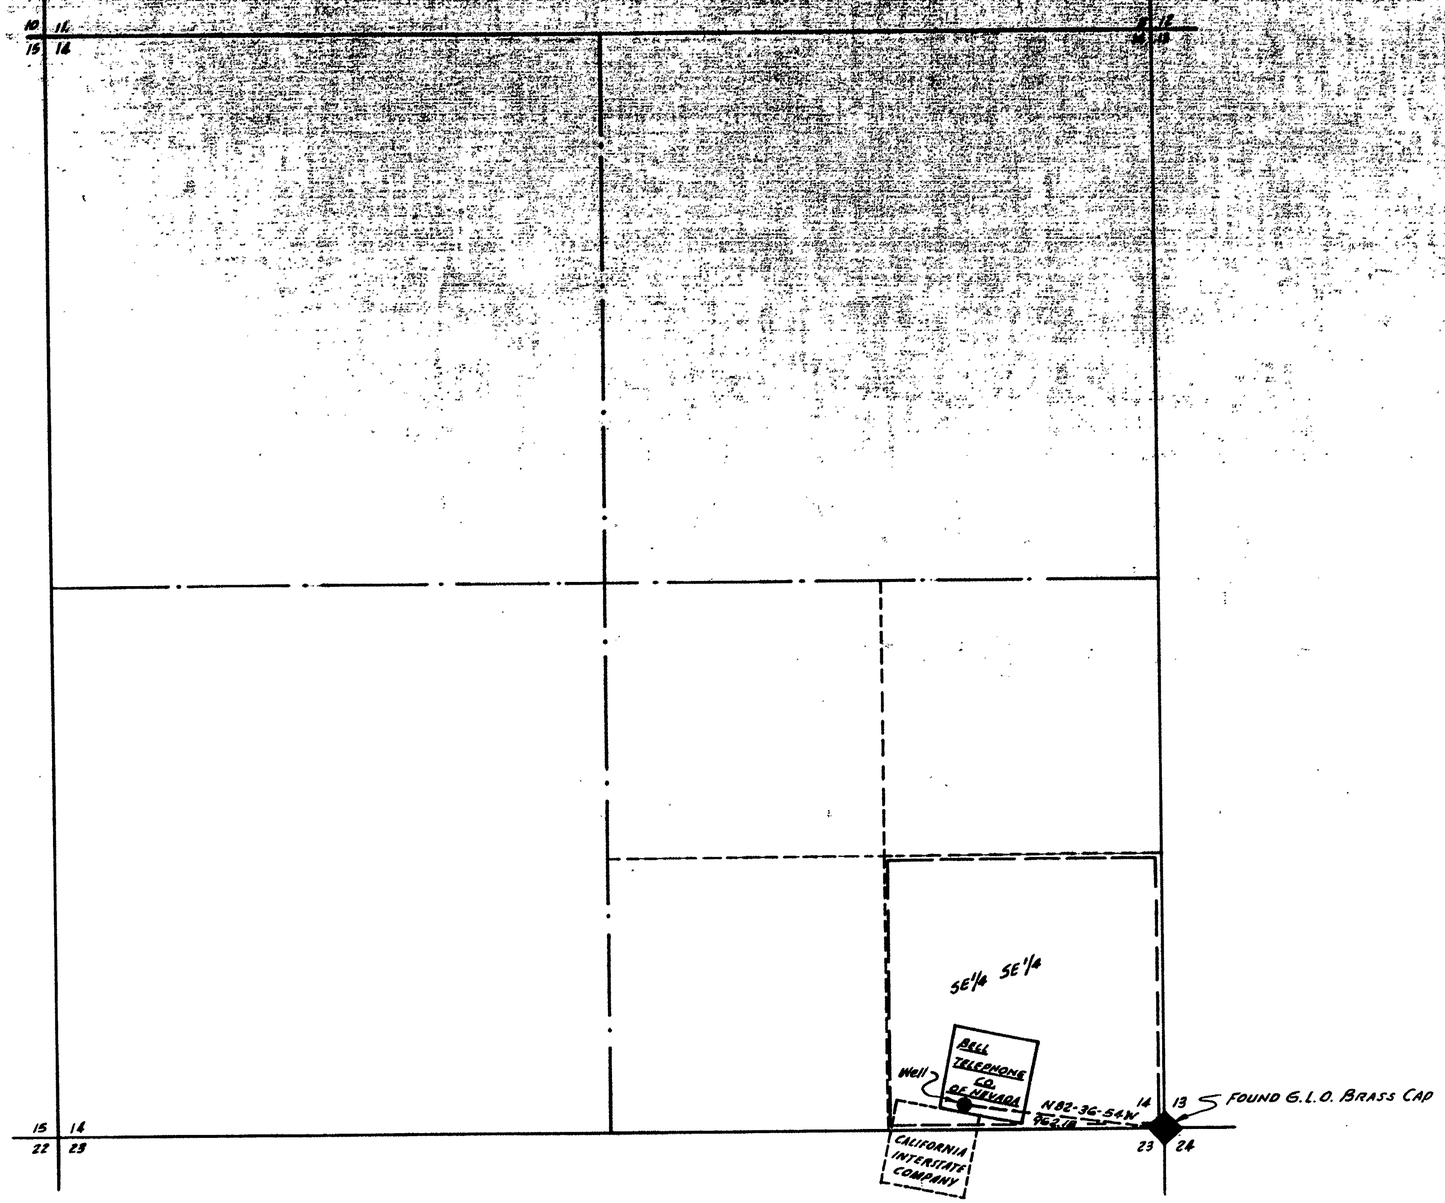

T.10N. - R.21E. - M.D.B.&M.
DOUGLAS COUNTY NEVADA

BASIS OF BEARING IS DEED RECORD

STATE OF NEVADA
COUNTY OF WASHOE } SS

I, Eugene B. Longfield, being first duly sworn, depose and say that this map consisting of one sheet, has been correctly drawn to the designated scale from field notes of a survey made by me on the 8th day of September 1966, that it truly and correctly represents the proposed location and extent of the works used to divert water from an underground source in DOUGLAS COUNTY by BELL TELEPHONE COMPANY of NEVADA for domestic purposes. That the proposed point of diversion, the location and size of the well, all reservoirs or basins, the location and names of all other works which will cross or connect with the proposed works, and the boundary of all lands, showing by 40 acre subdivisions the areas proposed to be domesticated, are fully and correctly designated thereon.

Eugene B. Longfield
STATE WATER RIGHT SURVEYOR

REGISTERED PROFESSIONAL ENGINEER STATE OF NEVADA
EUGENE B. LONGFIELD
CIV L
LAND SURVEYOR
NO. 886

Subscribed and sworn to before me
this 16th day of September, 1966.

Yvonne E. Upson
NOTARY PUBLIC IN AND FOR WASHOE COUNTY, NEVADA

YVONNE E. UPSON
Notary Public — State of Nevada
Washoe County
My Commission Expires June 10, 1970

SCALE 1" = 400'
0 200 400 800 1200 1600

CERTIFICATE No. 7202 ISSUED 11-17-69

OFFICE
STATE ENGINEER

1966 SEP 20 AM 10 58

FILED
Sept 20, 1966
STATE ENGINEER'S OFFICE

GENERAL NOTES

1. 6" Drilled well to a depth of 198 feet with 6 5/8" OD, schedule 40 Black A.S.T.M. SPEC. A-53 & A-120 casing.
2. Depth of standing water from surface = 120'
3. Chief aquifer from 155' to 195'.
4. Date of commencement of well is May 13, 1966
5. Date of completion of well is August 8, 1966
6. First water at 142'
7. Casing perforated from 86' to 186', with torch perforations.
8. Pump Test Results Conducted August 30, 1966
   static water level of 120'
   20 gpm from 140', 40 gpm from 150', 45 gpm from 160', 50 gpm from 175'.
9. The above information from data furnished by Meyers Drilling, Carson City.

Prepared By
Longfield Engineering
Reno, Nevada

MAP
TO ACCOMPANY APPLICATION
TO APPROPRIATE WATER FOR
DOMESTIC PURPOSES BY
BELL TELEPHONE CO. OF NEVADA
FROM AN UNDERGROUND SOURCE

23243