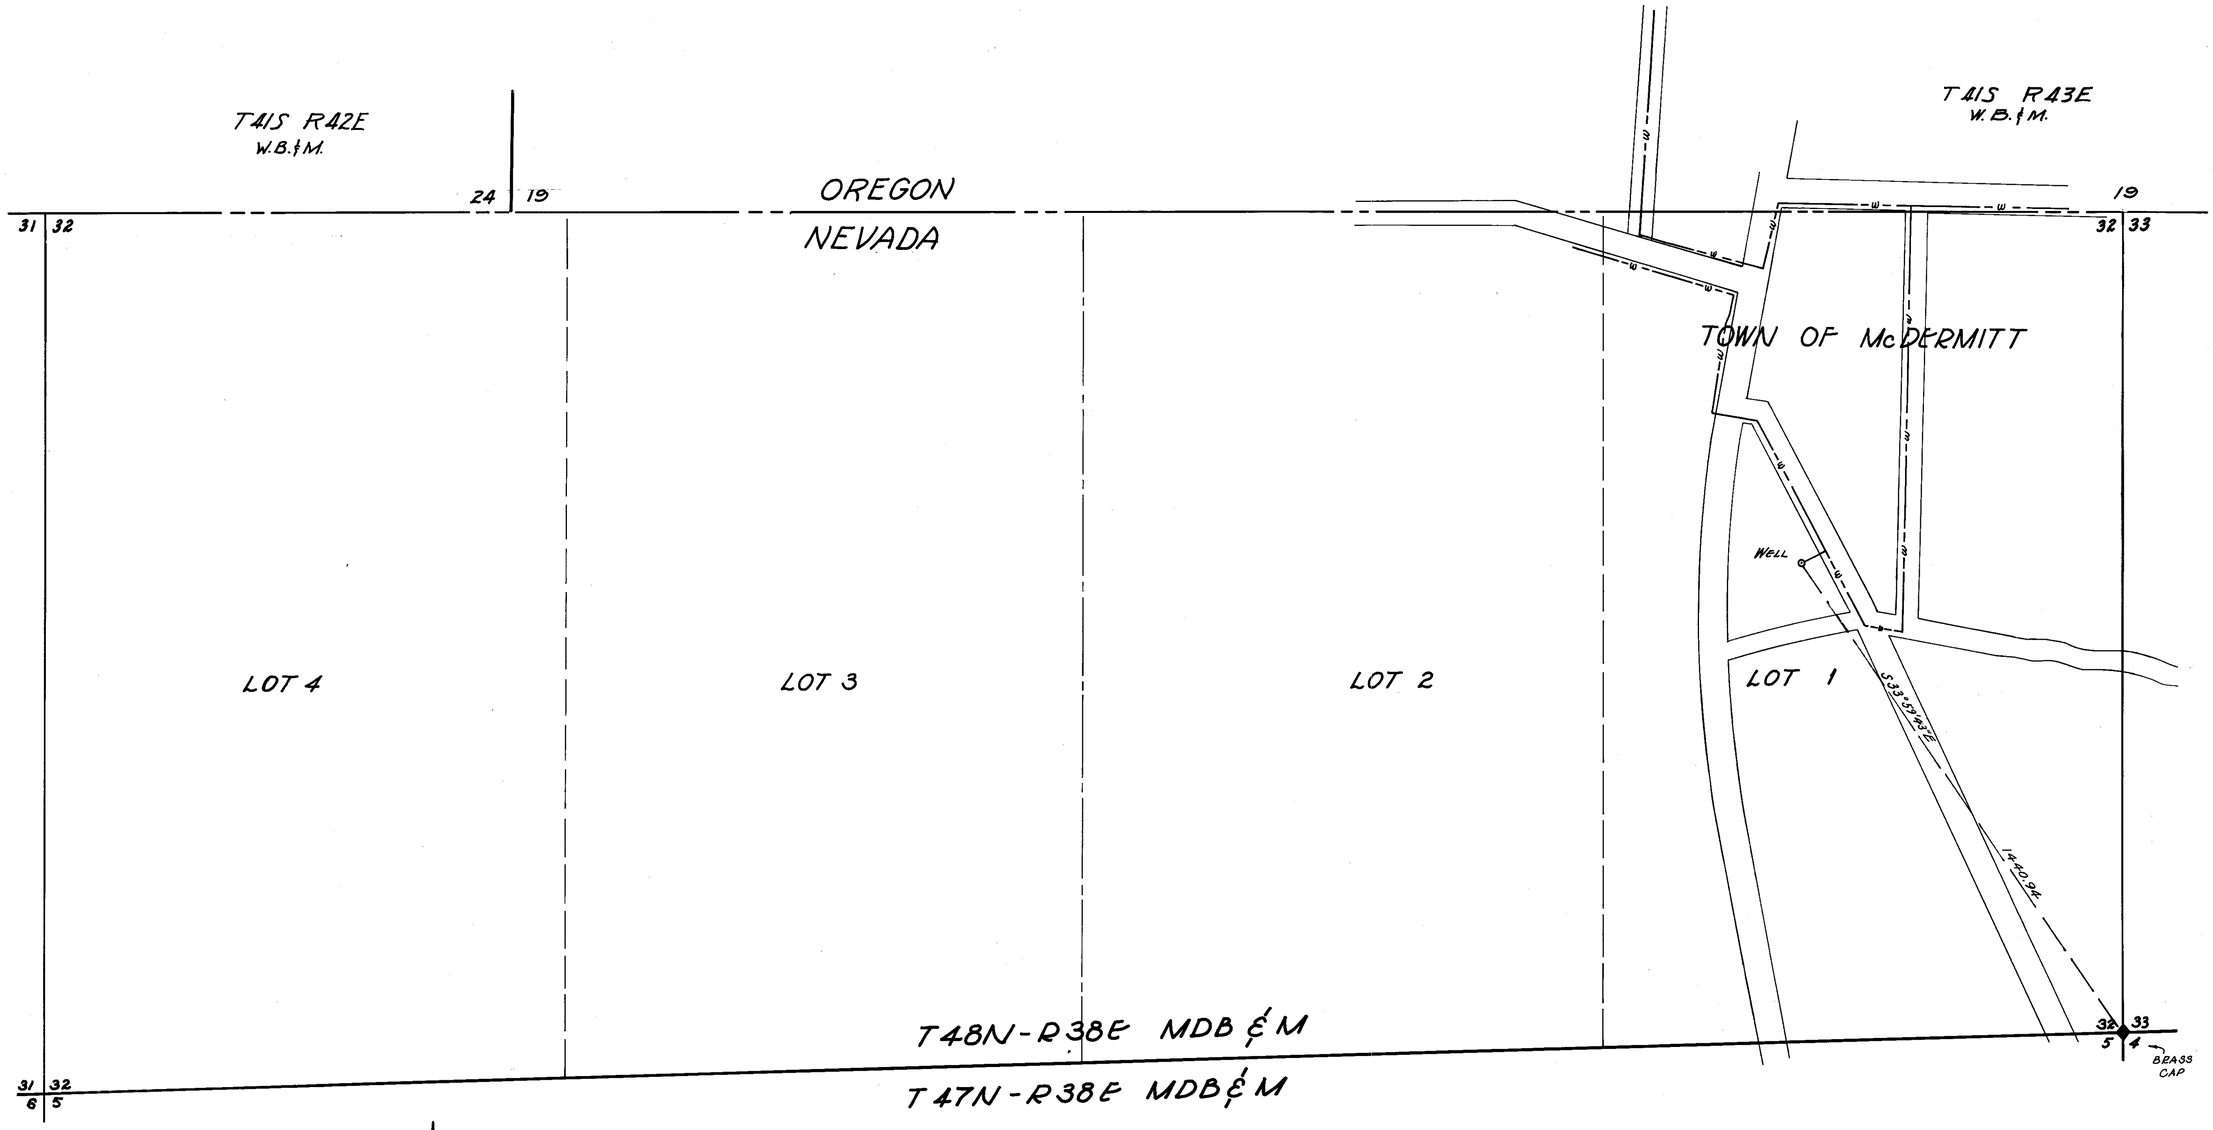

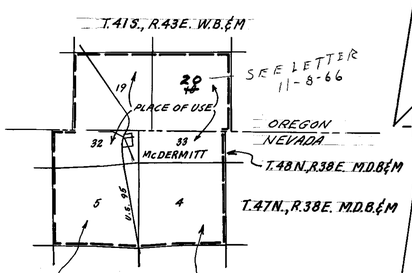

STATE OF NEVADA
COUNTY OF ELKO ss.

I, MARK CHILTON, BEING FIRST DULY SWORN, DEPOSE AND SAY THAT THIS MAP, CONSISTING OF 1 SHEET, HAS BEEN CORRECTLY DRAWN TO THE DESIGNATED SCALE FROM FIELD NOTES OF A SURVEY MADE UNDER MY SUPERVISION AND DIRECTION, ON THE 8TH DAY OF JUNE, 1966; THAT IT TRULY AND CORRECTLY REPRESENTS THE PROPOSED LOCATION AND EXTENT OF THE WORKS USED TO DIVERT WATER FROM AN UNDERGROUND SOURCE IN HUMBOLT COUNTY, BY McDERMITT COMMUNITY FUND FOR MUNICIPAL PURPOSES. THAT THE PROPOSED POINT OF DIVERSION, THE APPROXIMATE LOCATION AND SIZE OF THE DIVERTING CHANNEL OR OTHER CONDUIT, THE PLACE AND MANNER OF USE, AND THE LOCATION AND NAMES OF ALL OTHER WORKS OR STREAMS WHICH ARE CROSSED BY, OR CONNECTED WITH SAID WORKS, ARE FULLY AND CORRECTLY DESIGNATED THEREON.

Mark Chilton
STATE WATER RIGHT SURVEYOR

SUBSCRIBED AND SWORN TO BEFORE ME THIS 13TH DAY OF JULY, 1966.

NOTARY PUBLIC IN AND FOR ELKO COUNTY, NEVADA: Leona Bennett
MY COMMISSION EXPIRES MAY 2, 1970.

LEONA BENNETT
Notary Public - State of Nevada
Elko County
My Commission Expires May 2, 1970

0 50 100 200 500 750 1000
SCALE: 1" = 200'

48073 CERTIFICATE No. 13075 ISSUED 10-15-91
CERTIFICATE No. 10986 ISSUED 7-31-84
CERTIFICATE No. 7866 ISSUED 7-24-72

FILED
Sept. 16, 1966
STATE ENGINEER'S OFFICE

MAP
TO ACCOMPANY APPLICATION TO APPROPRIATE WATER FOR
MUNICIPAL
PURPOSES
McDERMITT COMMUNITY FUND
FROM AN UNDERGROUND SOURCE

SETTELMEYER & CHILTON
Consulting Engineers

JUNE 13, 1966
ELKO, NEVADA

66025 W

84053 T 48073 28363 23253 ← File Under