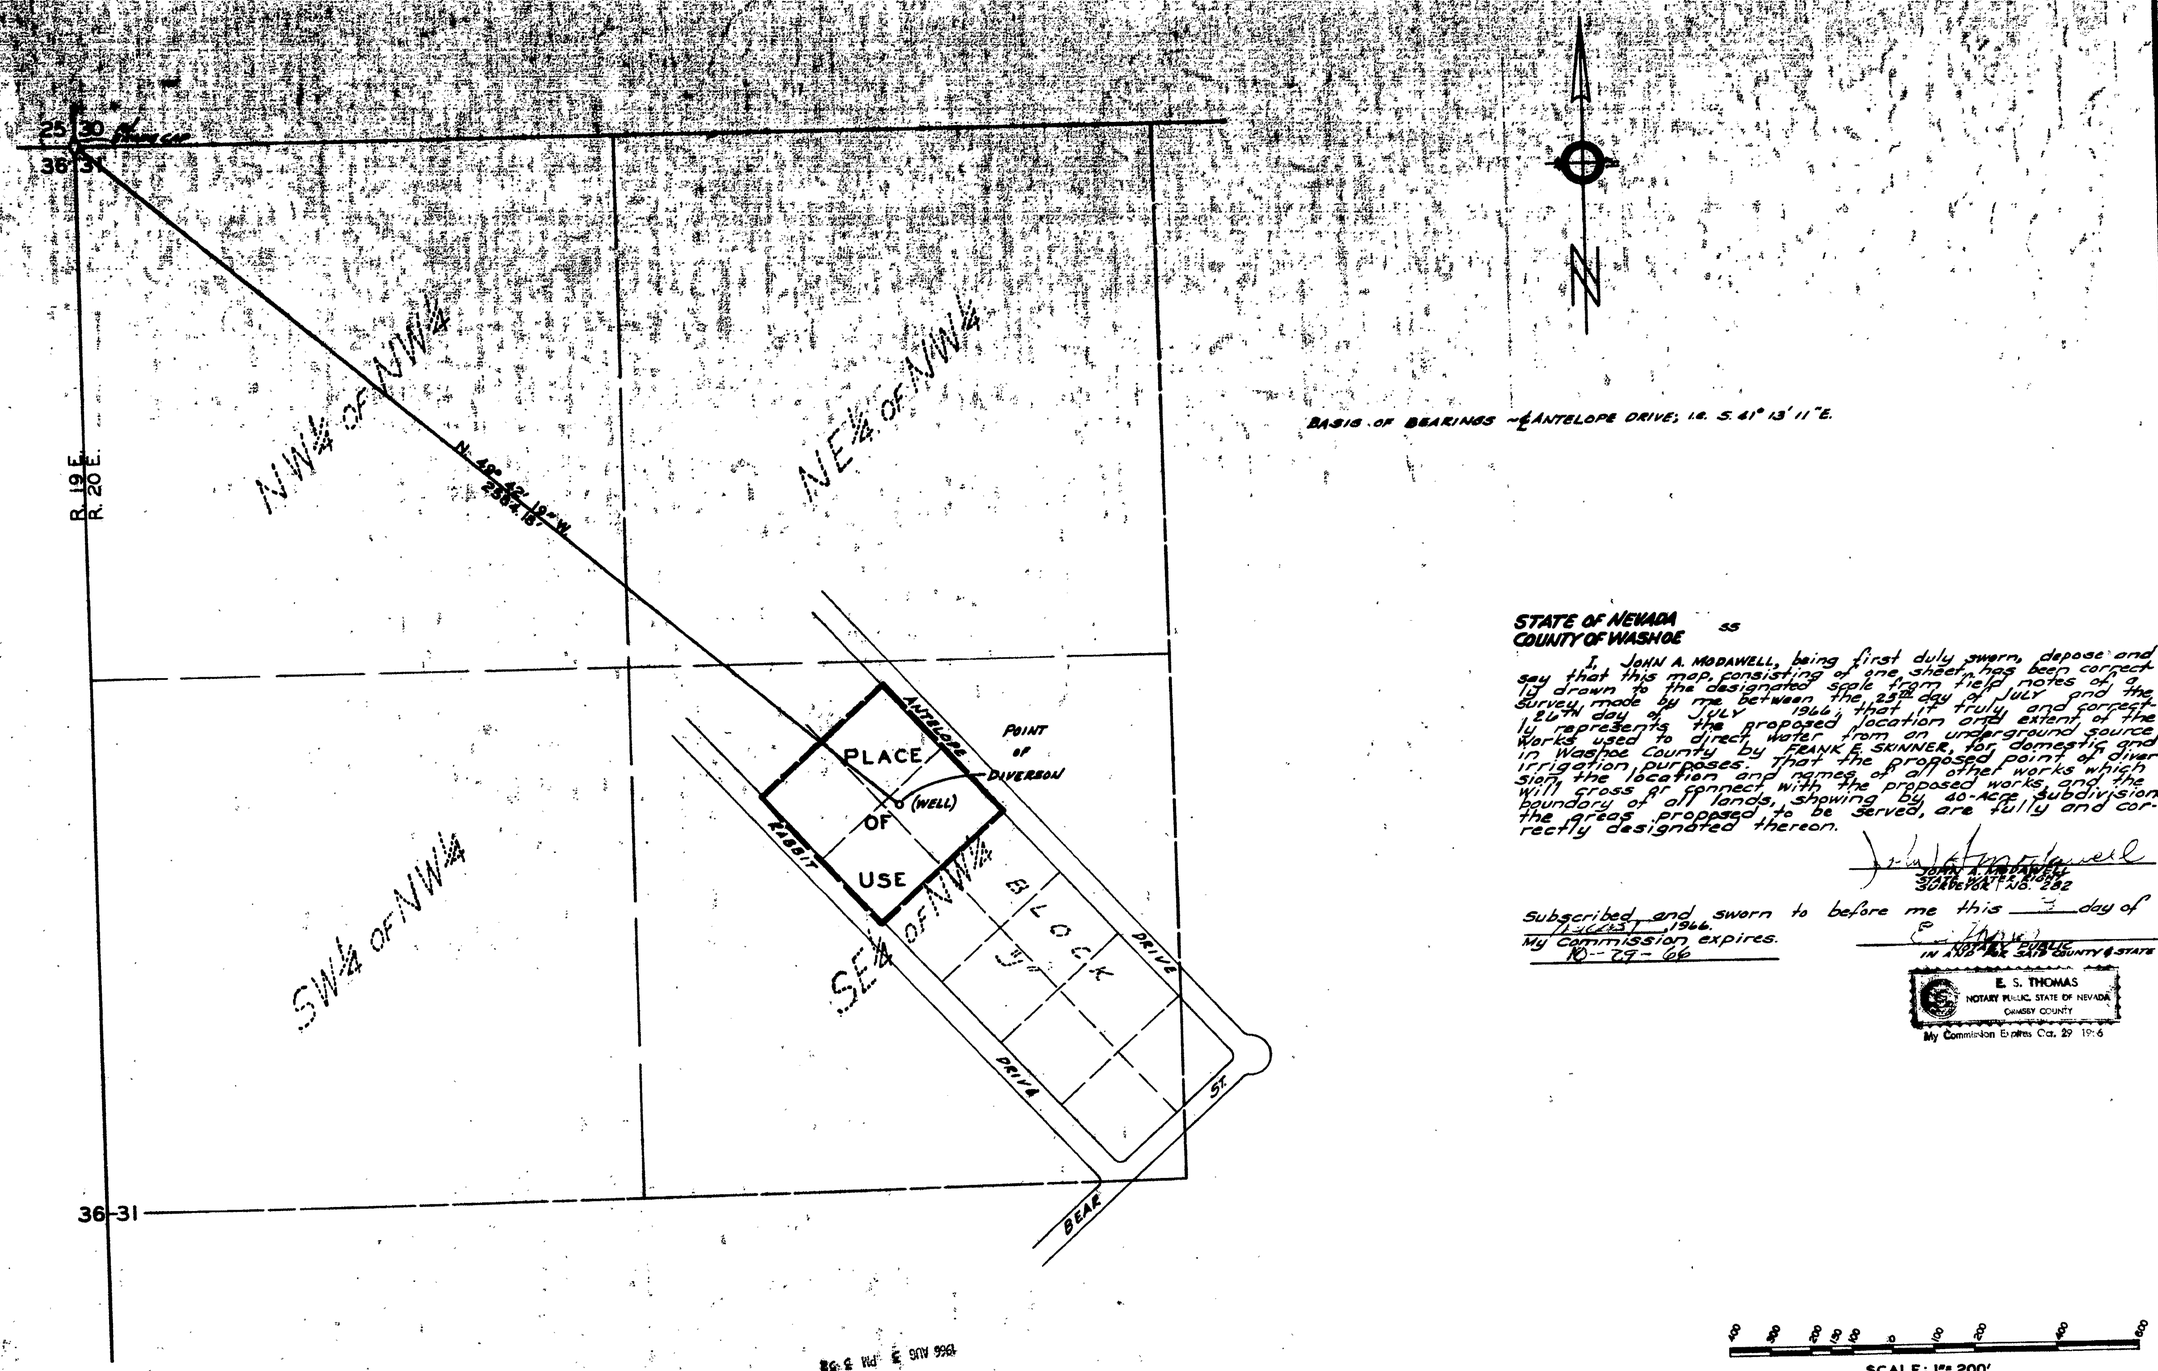

STATE OF NEVADA
COUNTY OF WASHOE SS

I, JOHN A. MODAWELL, being first duly sworn, depose and say that this map, consisting of one sheet, has been correctly drawn to the designated scale from field notes of a survey made by me between the 25th day of JULY and the 26th day of JULY 1966; that it truly and correctly represents the proposed location and extent of the works used to direct water from an underground source in Washoe County by FRANK E. SKINNER, for domestic and irrigation purposes. That the proposed point of diversion, the location and names of all other works which will cross or connect with the proposed works, and the boundary of all lands, showing by 40-Acre subdivisions, the areas proposed to be served, are fully and correctly designated thereon.

JOHN A. MODAWELL
STATE WATER RIGHT
SURVEYOR NO. 282

Subscribed and sworn to before me this 3 day of August, 1966.
My Commission expires.
10-29-66

NOTARY PUBLIC
IN AND FOR SAID COUNTY & STATE

E. S. THOMAS
NOTARY PUBLIC, STATE OF NEVADA
ORMSBY COUNTY
My Commission Expires Oct. 29 1966

SCALE: 1" = 200'

1966 AUG 3 PM 3 58
OFFICE
STATE ENGINEER

FILED
Aug 3, 1966
STATE ENGINEER'S OFFICE

MAP
TO ACCOMPANY APPLICATION
TO APPROPRIATE WATER
FROM AN UNDERGROUND SOURCE
FOR DOMESTIC & IRRIGATION PURPOSES
BY FRANK E. SKINNER IN
SECTION 31 T. 17 N. R. 20 E., M.D.B.&M.
WASHOE COUNTY NEVADA

PREPARED BY:
JOHN A. MODAWELL
Surveying & Mapping Service
2575 Hunter Lake Drive
Reno, Nevada

23289