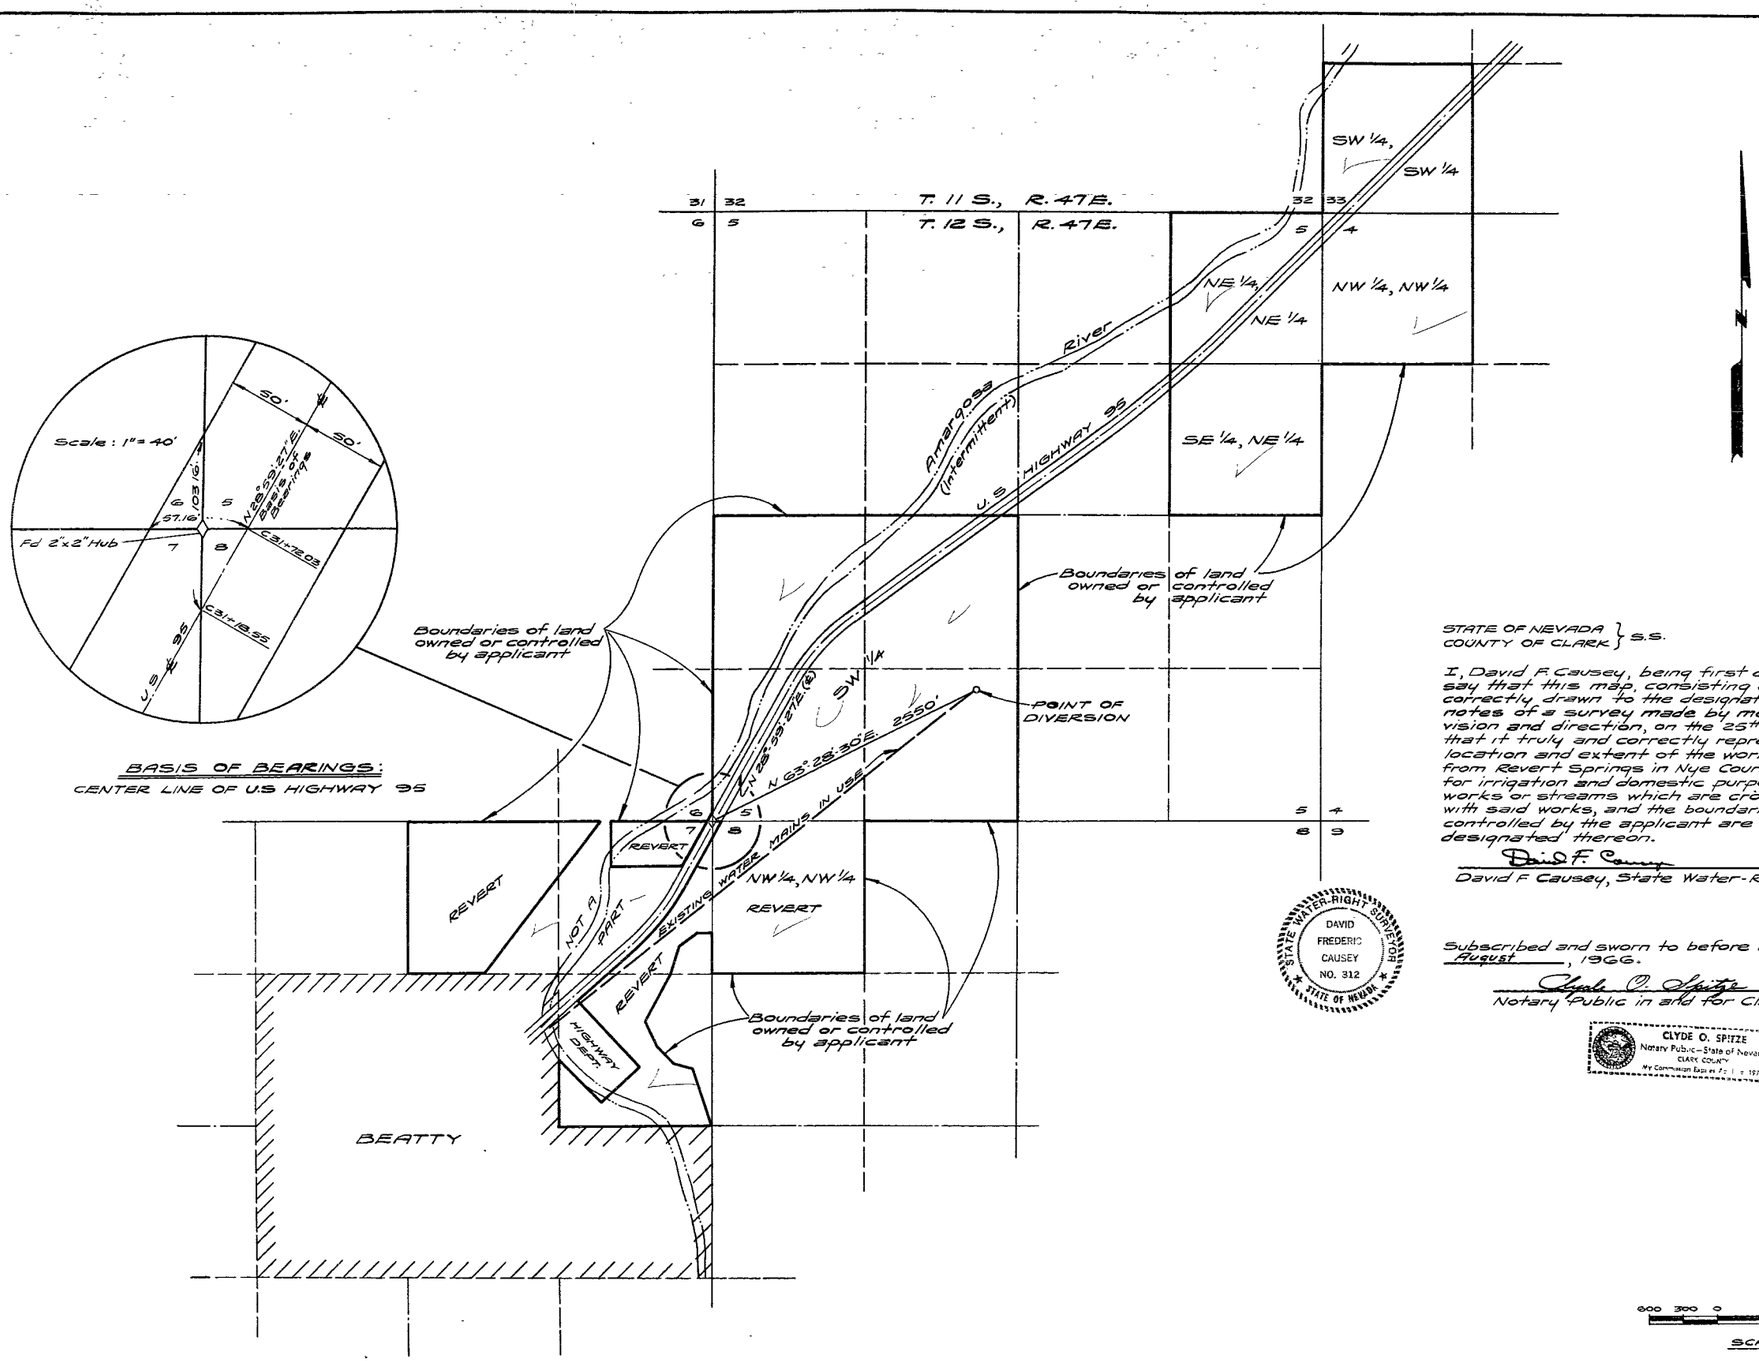

STATE OF NEVADA } S.S.
COUNTY OF CLARK }

I, David F. Causey, being first duly sworn, depose and say that this map, consisting of one sheet, has been correctly drawn to the designated scale from field notes of a survey made by me, or under my supervision and direction, on the 25th day of March, 1966, that it truly and correctly represents the proposed location and extent of the works used to divert water from Revert Springs in Nye County, by A. Revert Trust, for irrigation and domestic purposes, that all other works or streams which are crossed by or connected with said works, and the boundaries of land owned or controlled by the applicant are correctly shown and designated thereon.

David F. Causey

David F Causey, State Water-Right Surveyor No 312

STATE WATER-RIGHT SURVEYOR
DAVID FREDERIC CAUSEY
NO. 312
STATE OF NEVADA

Subscribed and sworn to before me this 22nd day of August, 1966.

Clyde O. Spitze

Notary Public in and for Clark County, Nevada

CLYDE O. SPITZE
Notary Public—State of Nevada
CLARK COUNTY
My Commission Expires Apr 1 1970

600 300 0 600 1200 1800

SCALE: 1" = 600'

FILED
Aug 29, 1966
STATE ENGINEER'S OFFICE

MAP

TO ACCOMPANY APPLICATION TO APPROPRIATE WATER FOR IRRIGATION AND DOMESTIC PURPOSES BY A. REVERT TRUST FROM REVERT SPRINGS SOURCES, NYE COUNTY, NEVADA

ENGINEERING SERVICE CORPORATION
1402 Las Vegas Boulevard, So.
Las Vegas, Nevada 89104

23306