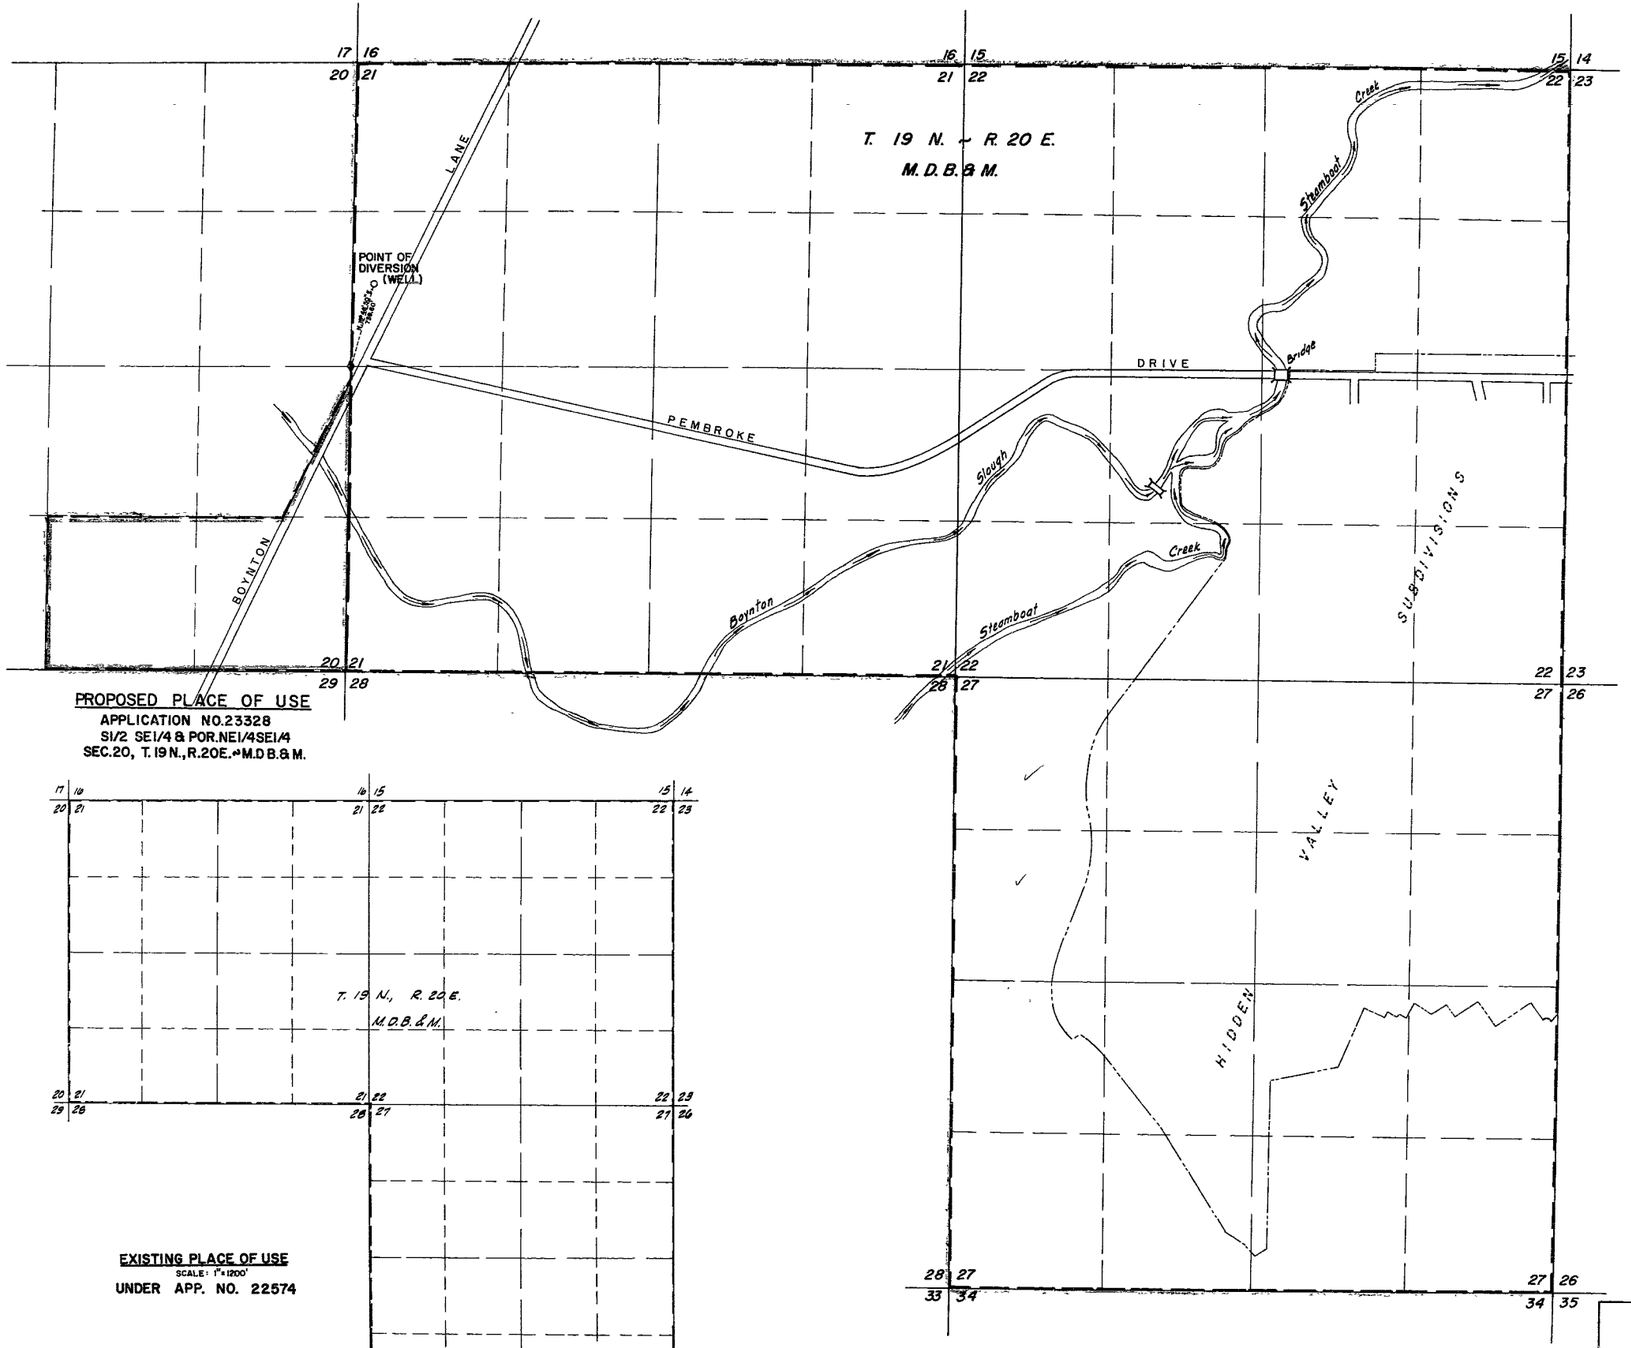

BASIS OF BEARINGS: Application by Sierra Pacific Power Co., #18557

STATE OF NEVADA }
COUNTY OF WASHOE } ss

I, EUGENE C. SPROUT, being first duly sworn, depose and say that this map, consisting of one sheet, has been correctly drawn to the designated scale from field notes of a survey made by me or under my supervision and direction, between the 12th day of Nov. and the 17th day of Nov., 1966; that it truly and correctly represents the proposed extent and location of the place of use of water heretofore appropriated under Application No. 23328 from an underground source in Washoe County by LAND CORPORATION OF NEVADA for municipal and domestic purposes. That the point of diversion, proposed place of use, existing place of use, the location and names of all other works, and the boundary of all lands, showing by 40-acre subdivisions the areas proposed to be served, are fully and correctly designated thereon.

Eugene C. Sprout
EUGENE C. SPROUT
STATE WATER RIGHT SURVEYOR No. 257

Subscribed and sworn to before me this 10th day of NOVEMBER, 1966.

Ronald D. Byrd
NOTARY PUBLIC

RONALD D. BYRD
Notary Public — State of Nevada
Washoe County
My Commission Expires Jan. 8, 1970

1200 500 600 0 600 1200
FEET

TOTAL PLACE OF USE
SEC'S. 21, 22 & 27
POR. SE4 SEC. 20
T. 19 N., R. 20 E. M.D.B.&M.

FILED
Nov 23 1966
STATE ENGINEER'S OFFICE

MAP
TO ACCOMPANY APPLICATION
TO APPROPRIATE WATER
UNDER APPLICATION NO. 23328
FOR MUNICIPAL & DOMESTIC PURPOSES
BY LAND CORP. OF NEVADA
WASHOE COUNTY, NEVADA

SPROUT ENGINEERS, INC.
950 INDUSTRIAL WAY
SPARKS, NEVADA

NOV 8, 1966
JOB 8248-A-64
JOB W-1435-0

JWH/VLD

23328