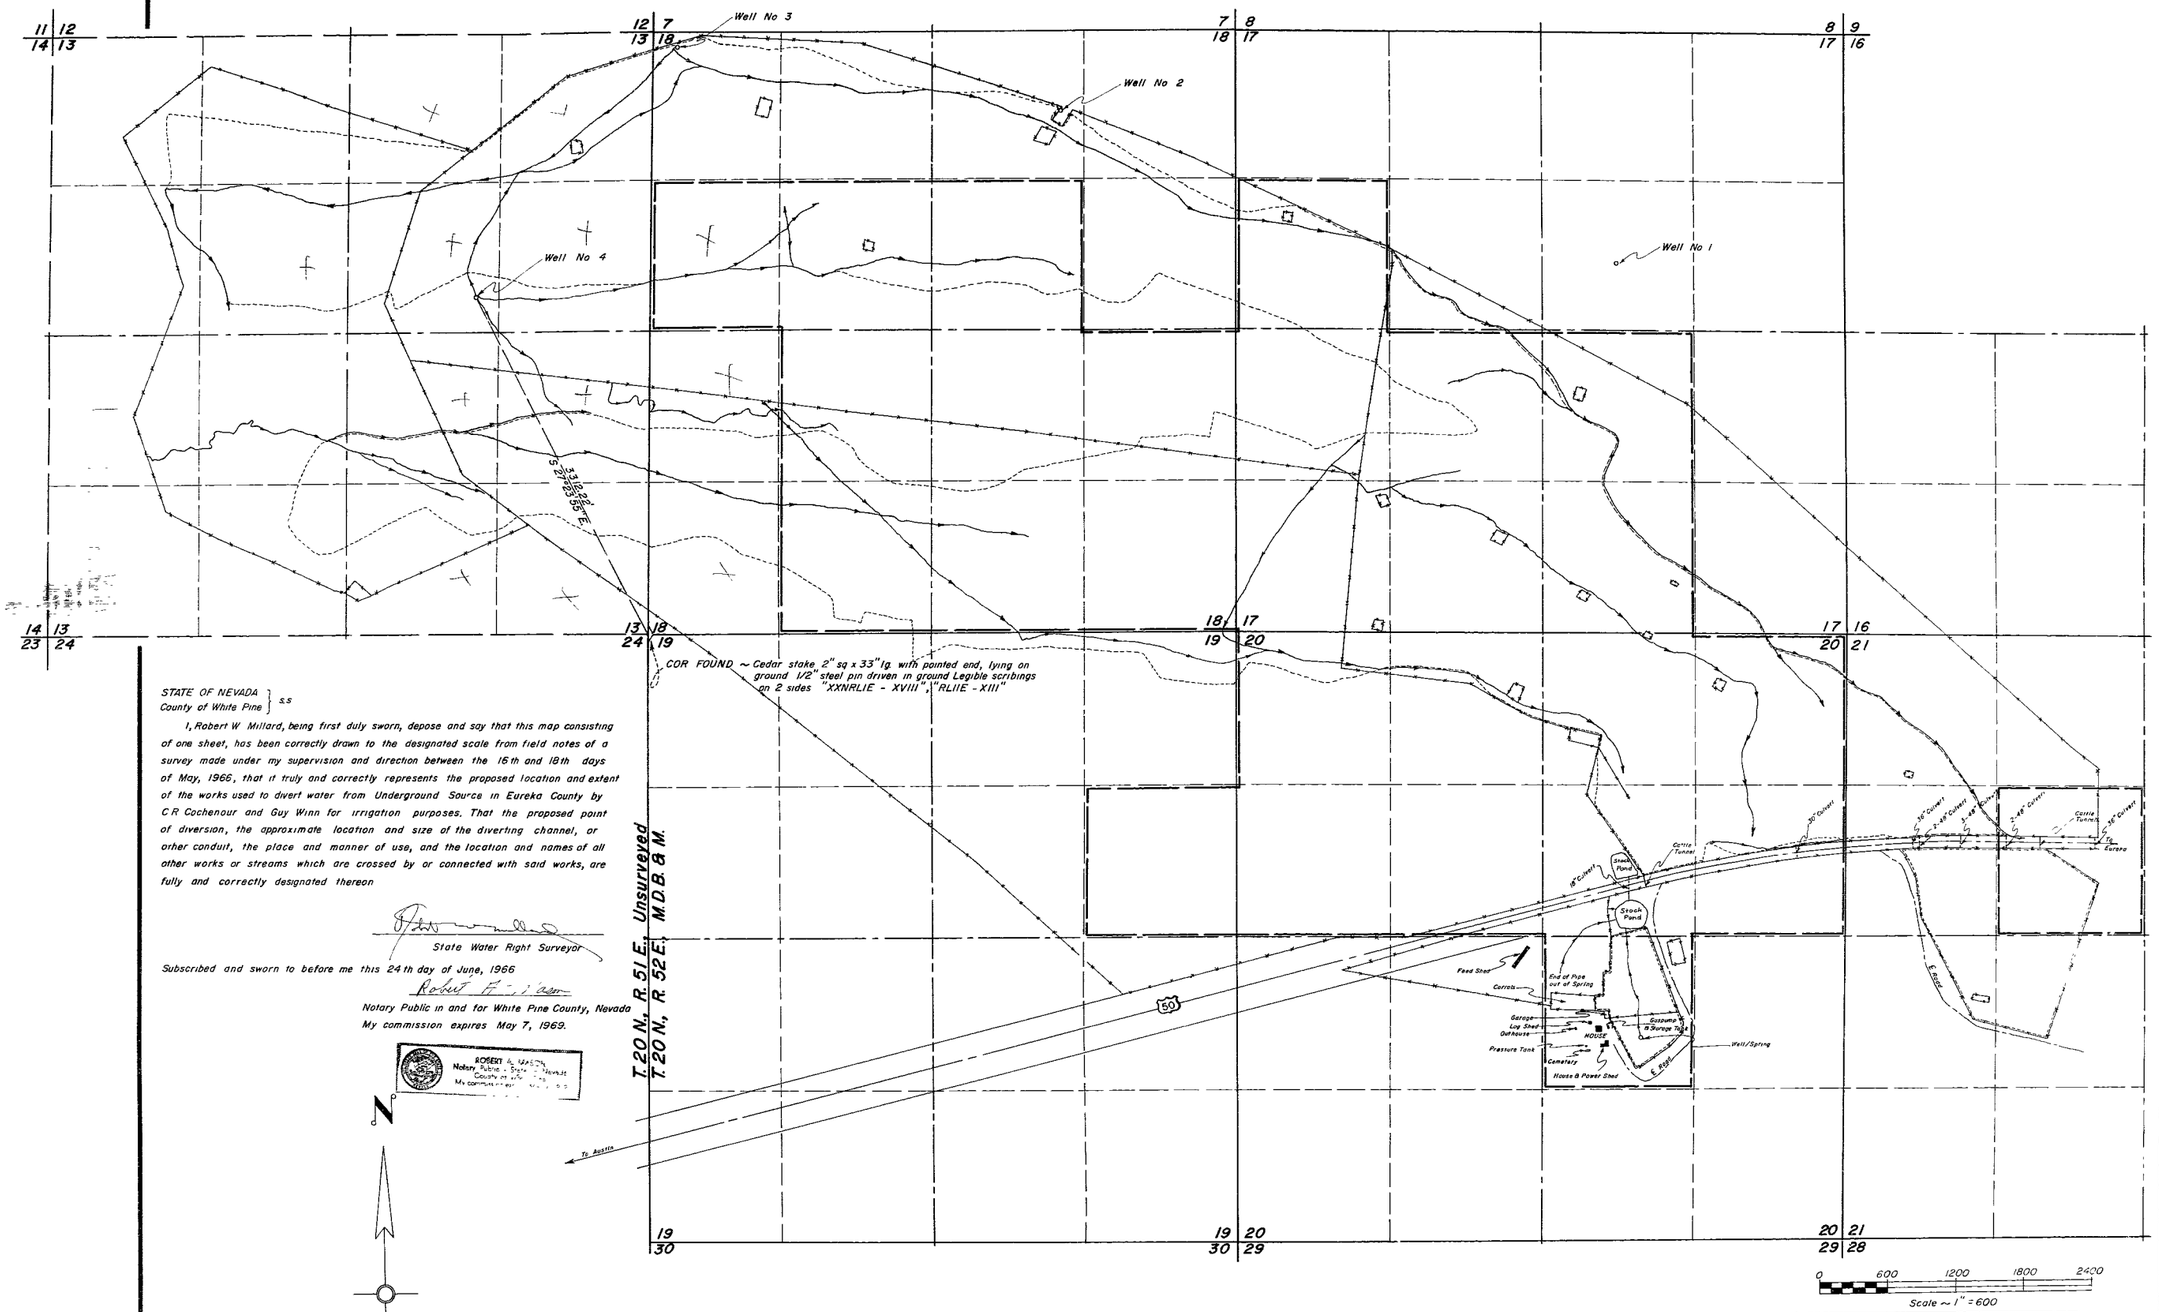

STATE OF NEVADA
County of White Pine } s.s

I, Robert W Millard, being first duly sworn, depose and say that this map consisting of one sheet, has been correctly drawn to the designated scale from field notes of a survey made under my supervision and direction between the 16th and 18th days of May, 1966, that it truly and correctly represents the proposed location and extent of the works used to divert water from Underground Source in Eureka County by C R Cochenour and Guy Winn for irrigation purposes. That the proposed point of diversion, the approximate location and size of the diverting channel, or other conduit, the place and manner of use, and the location and names of all other works or streams which are crossed by or connected with said works, are fully and correctly designated thereon

State Water Right Surveyor

Subscribed and sworn to before me this 24th day of June, 1966

Notary Public in and for White Pine County, Nevada
My commission expires May 7, 1969.

ROBERT A. WASTEN
Notary Public - State of Nevada
County of White Pine
My commission expires May 7, 1969

FIELD BOOKS M 244 M 271 M 280

DATE	RW MILLARD AND ASSOC., INC DESCRIPTION

FIELD	DESIGN	DR'G No.
DETAIL RAM/RAB	TRACING	FILE No
CALC	CHECK	
COMP	APPROVED	

FILED
Aug. 26, 1966
STATE ENGINEER'S OFFICE

MAP TO ACCOMPANY APPLICATION TO APPROPRIATE WATER

FOR IRRIGATION

BY C.R. COCHENOUR & GUY WINN

FROM UNDERGROUND SOURCES

REGISTERED ENGINEERS RW MILLARD AND ASSOC., INC. LAND SURVEYORS
ELY · ELKO RENO

F 599

23359