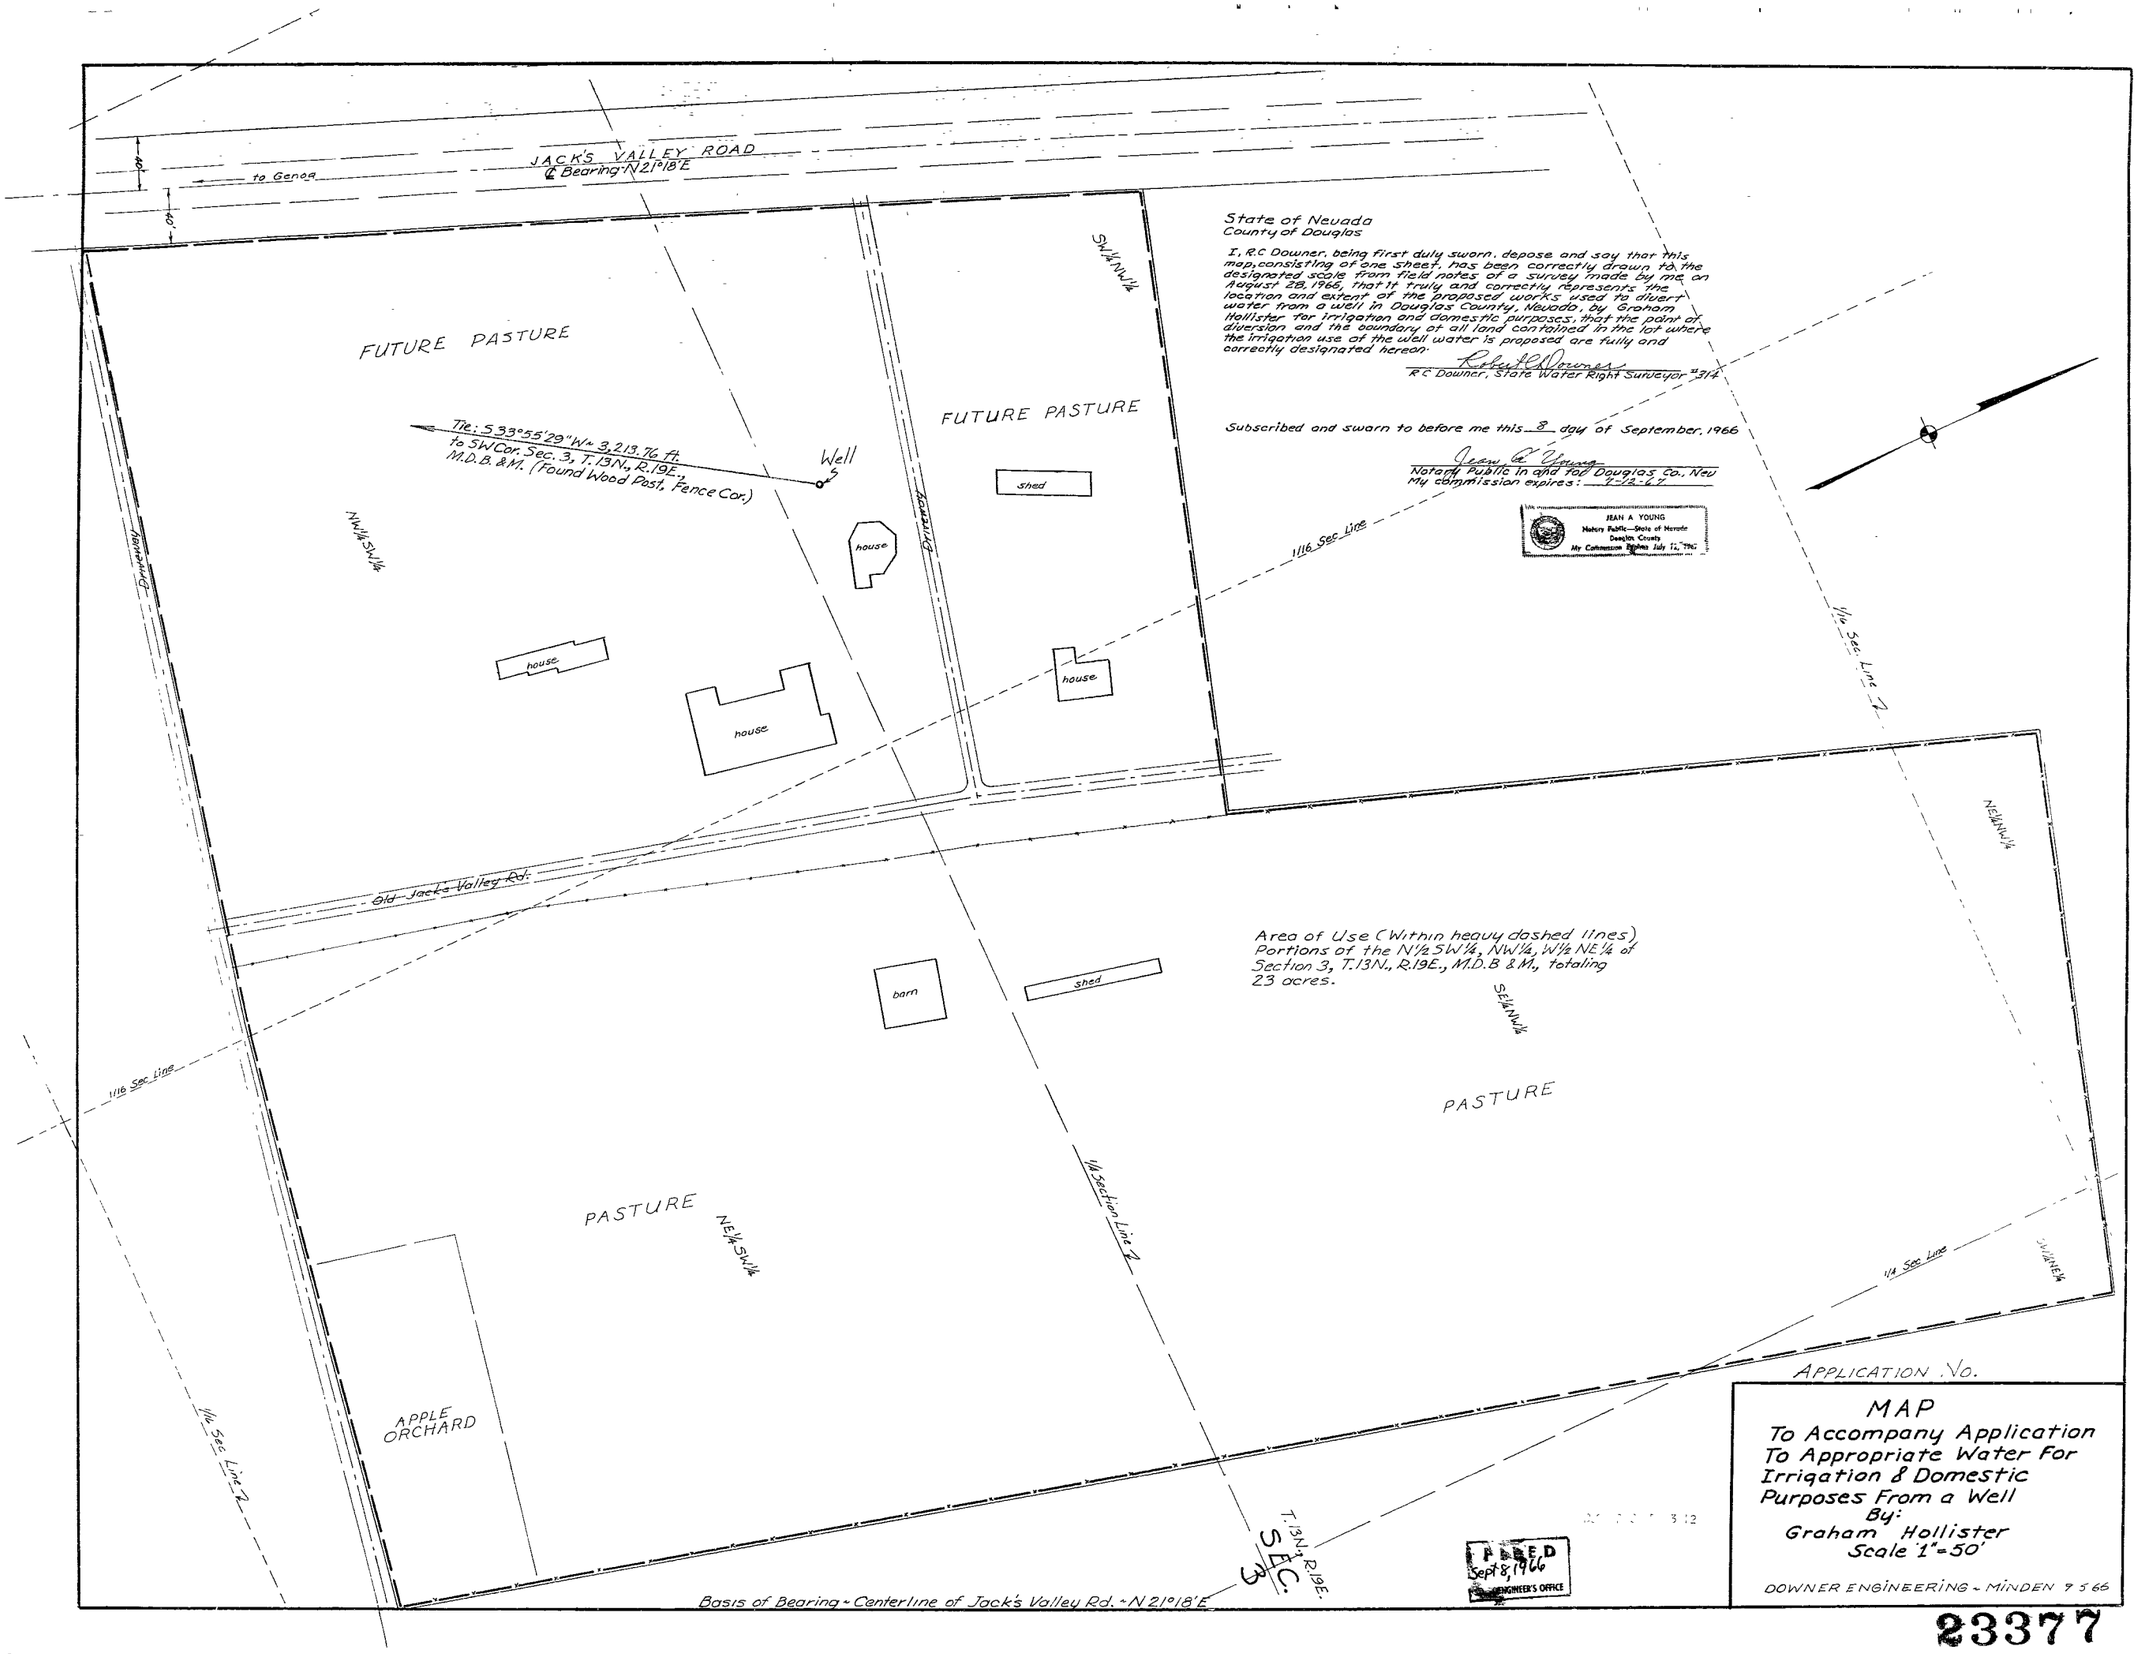

State of Nevada
County of Douglas

I, R.C Downer, being first duly sworn, depose and say that this map, consisting of one sheet, has been correctly drawn to the designated scale from field notes of a survey made by me on August 28, 1966, that it truly and correctly represents the location and extent of the proposed works used to divert water from a well in Douglas County, Nevada, by Graham Hollister for irrigation and domestic purposes, that the point of diversion and the boundary of all land contained in the lot where the irrigation use of the well water is proposed are fully and correctly designated hereon.

Robert C Downer
R C Downer, State Water Right Surveyor #314

Subscribed and sworn to before me this 8 day of September, 1966

Jean A Young
Notary Public in and for Douglas Co., Nev
My commission expires: 7-12-67

JEAN A YOUNG
Notary Public—State of Nevada
Douglas County
My Commission Expires July 12, 1967

APPLICATION No.

MAP
To Accompany Application
To Appropriate Water For
Irrigation & Domestic
Purposes From a Well
By:
Graham Hollister
Scale 1"=50'

DOWNER ENGINEERING - MINDEN 9 5 66

FILED
Sept 8, 1966
ENGINEER'S OFFICE

23377