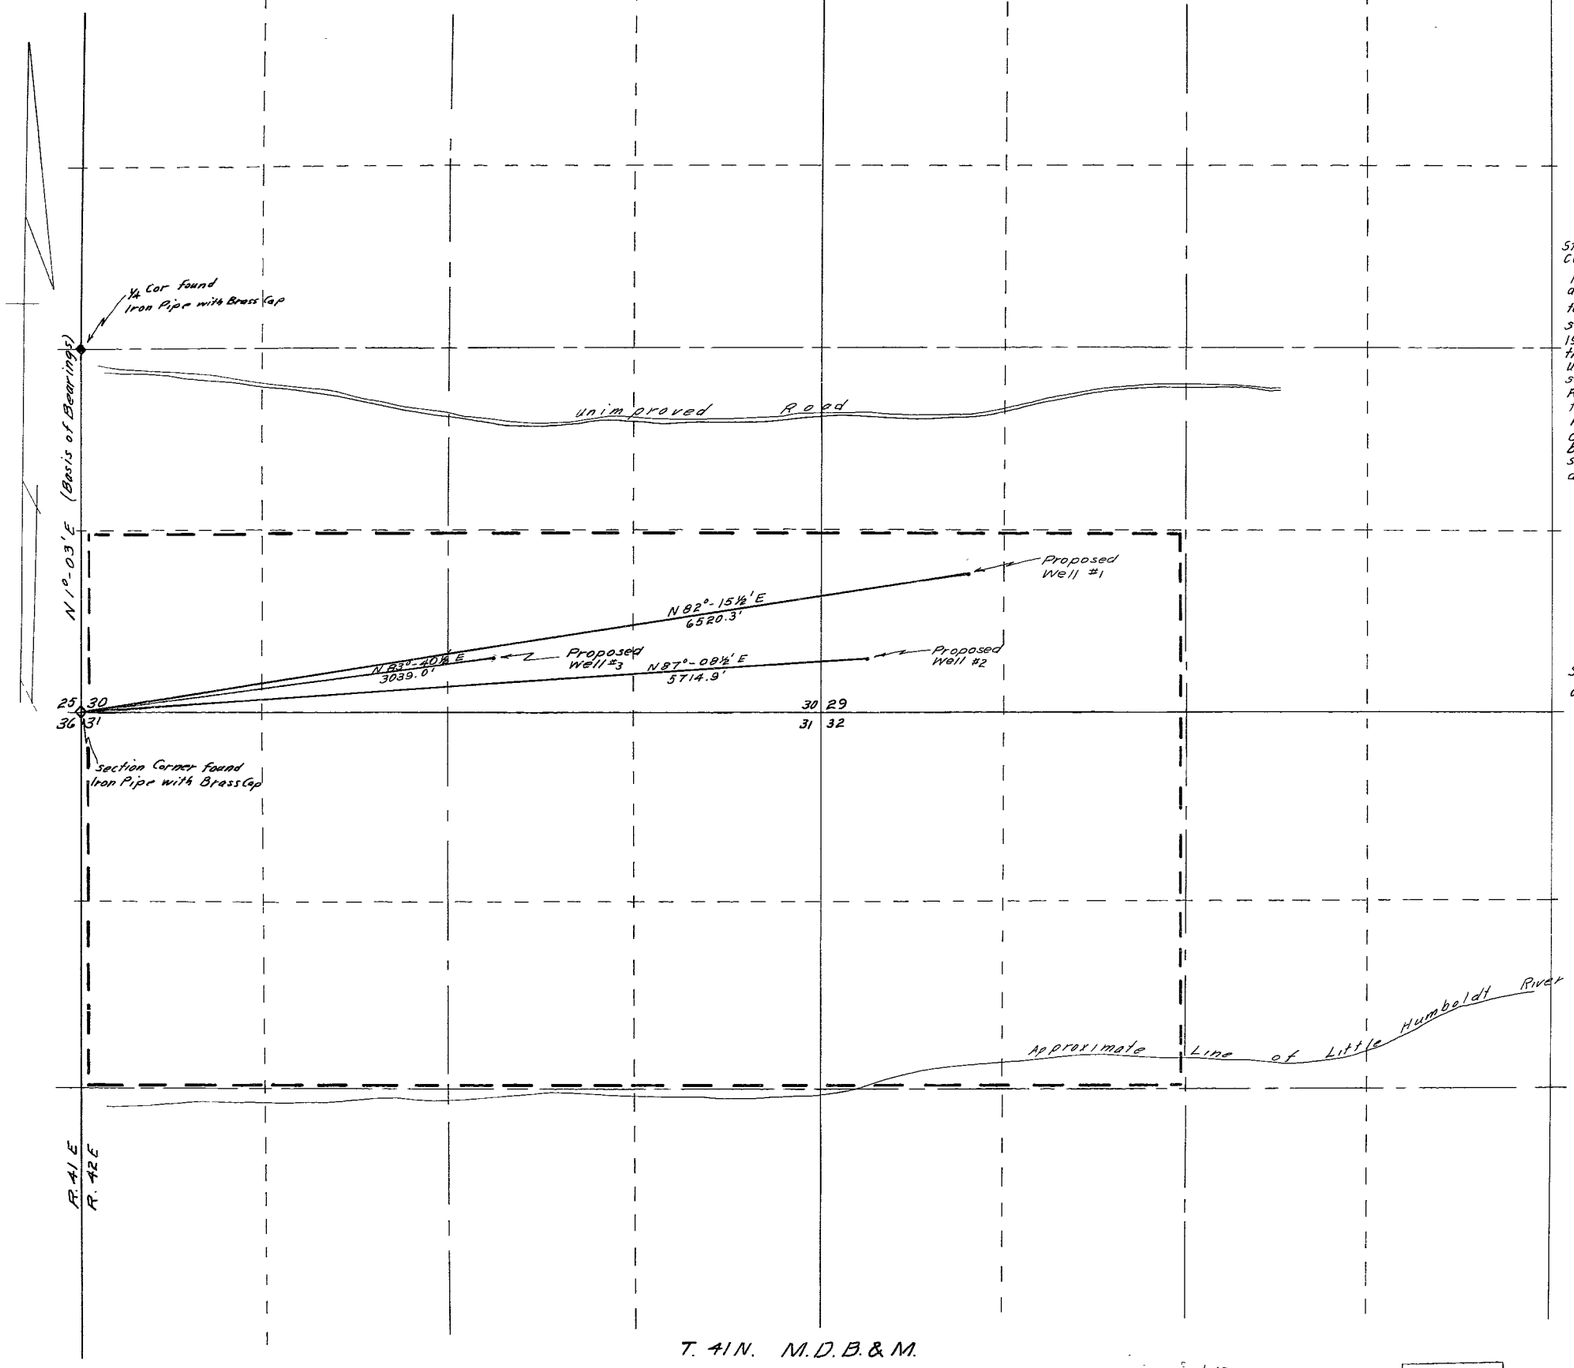

State of Nevada }
County of Humboldt } ss

I, J R Caldwell, being first duly sworn, depose and say that this map has been correctly drawn to the designated scale from field notes of a survey made by me on the 23rd day of August 1966, that it truly and correctly represents the location and extent of the proposed works used to divert water from an underground source in Humboldt County by Nevada Garvey Ranches Inc for irrigation purpose, that the point of diversion the location and names of all other works which will cross or connect with the proposed works, and the boundries of the lands, showing by 40-acre subdivisions the areas proposed to be irrigated are fully and correctly designated thereon.

J R Caldwell
State Water Right Surveyor #276

Subscribed and sworn to before me the 7th day of September 1966

William MacDonald

Scale 1" = 500'

500 0 500 1000 1500 2000

MAP
To Accompany Application
To Appropriate Water For
Irrigation
By: Nevada Garvey Ranches Inc.
From: Underground Sources
In: Humboldt County, Nevada

FILED
Sept. 12, 1966
STATE ENGINEER'S OFFICE

26065 26061 26063 23387 23386 under 23385