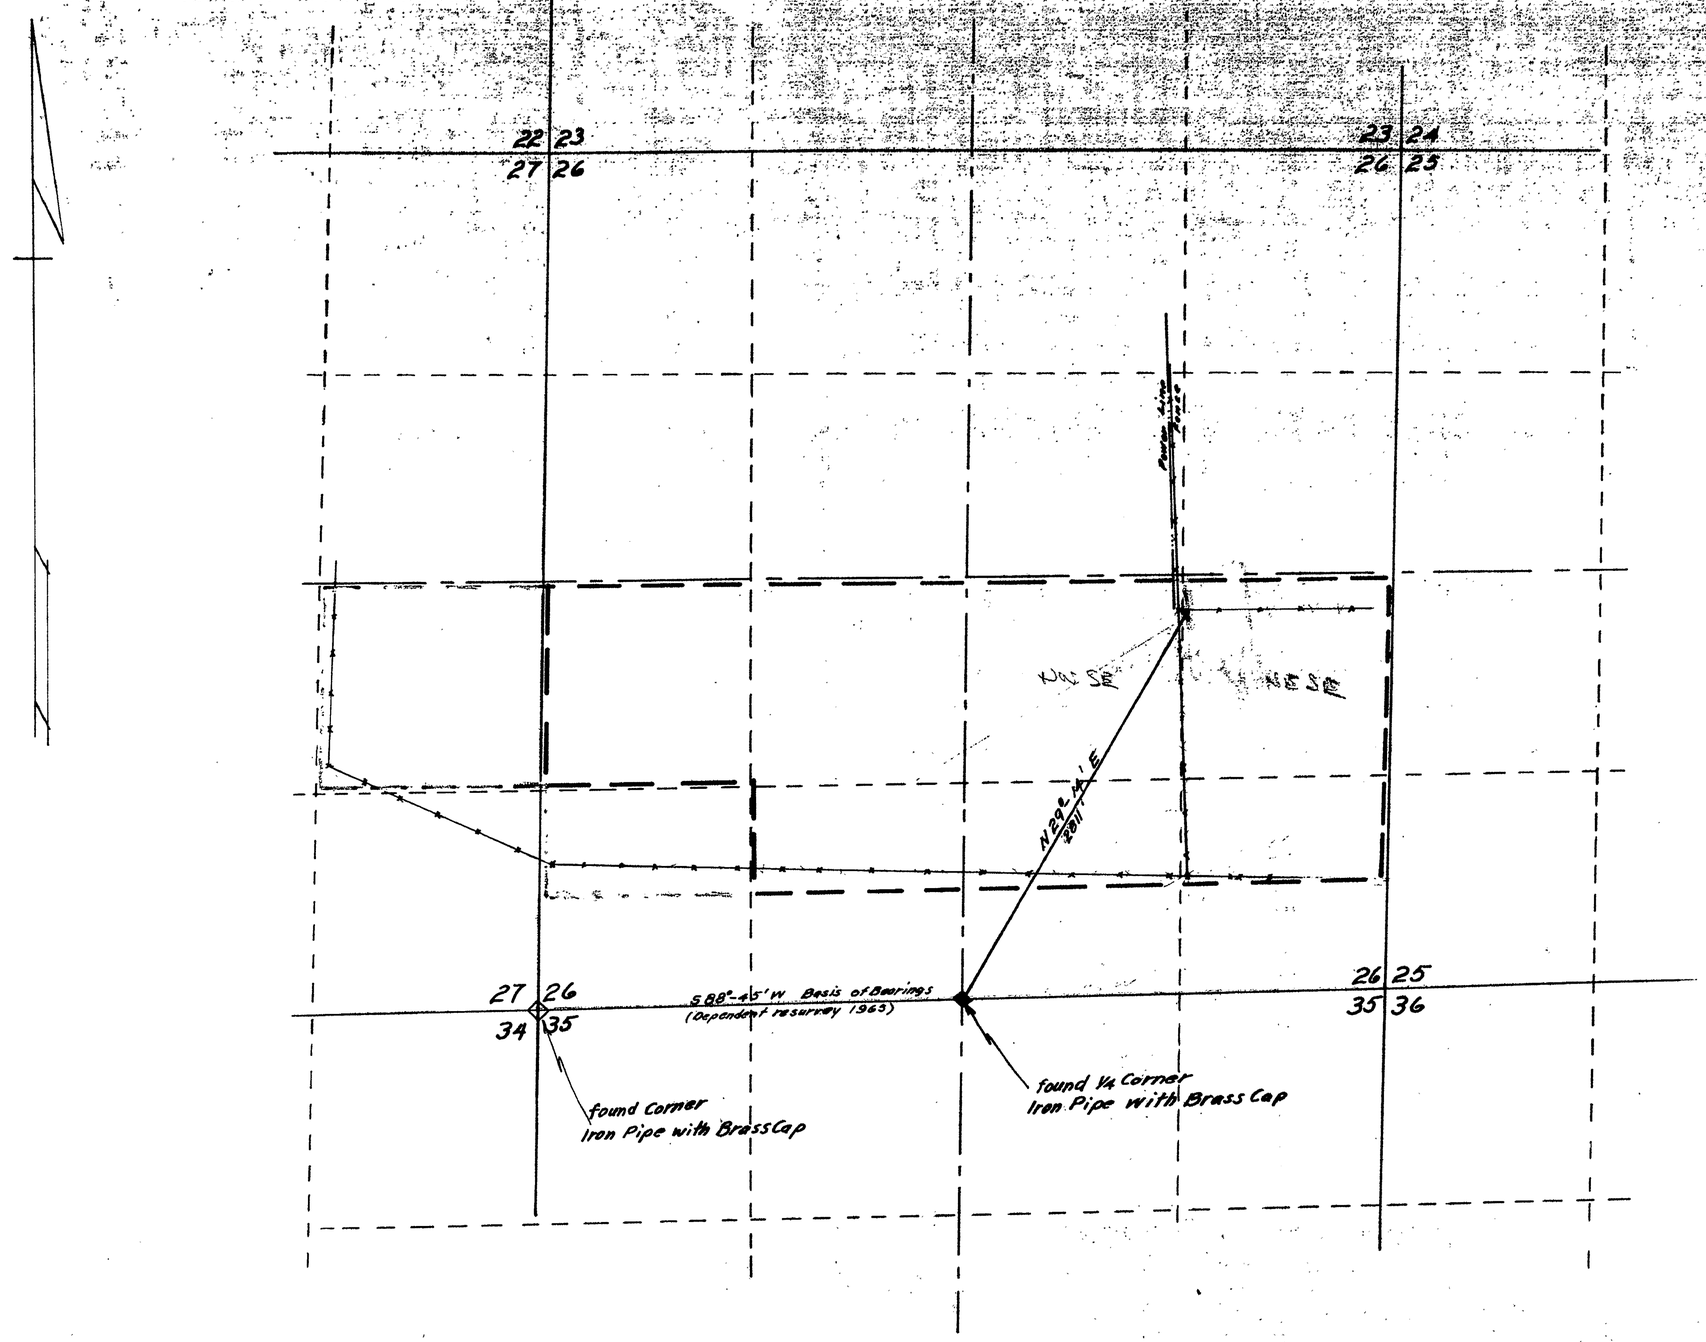

T. 40N., R.33E., M.D.B.&M.

State of Nevada
County of Humboldt) ss

I, J.R. Caldwell, being first duly sworn, depose and say that this map has been correctly drawn to the designated scale from field notes of a survey made by me on the 8th day of September 1966, that it truly and correctly represents the location and extent of the proposed works used to divert water from an underground source in Humboldt County by Walter and Carrie Clarno for irrigation purpose, that the point of diversion, the location and names of all other works which will cross or connect with the proposed works, and the boundries of the lands showing by 40-acre subdivisions the areas proposed to be irrigated are fully and correctly designated thereon

J R Caldwell
State Water Right Surveyor

Subscribed and sworn to before me the 12th day of September, 1966
William MacDonald

WILLIAM MACDONALD
Notary Public — State of Nevada
Humboldt County
My Commission Expires Dec. 17, 1967

Scale 1" = 500'

500 0 500 1000 1500 2000

MAP
To Accompany Application
To Appropriate Water For
Irrigation
By: Walter and Carrie Clarno
From: An Underground Source
In: Humboldt County, Nevada

OFFICE
STATE ENGINEER
1966 SEP 14 AM 11 06

FILED
Sept 14, 1966
STATE ENGINEER'S OFFICE

28034 23396