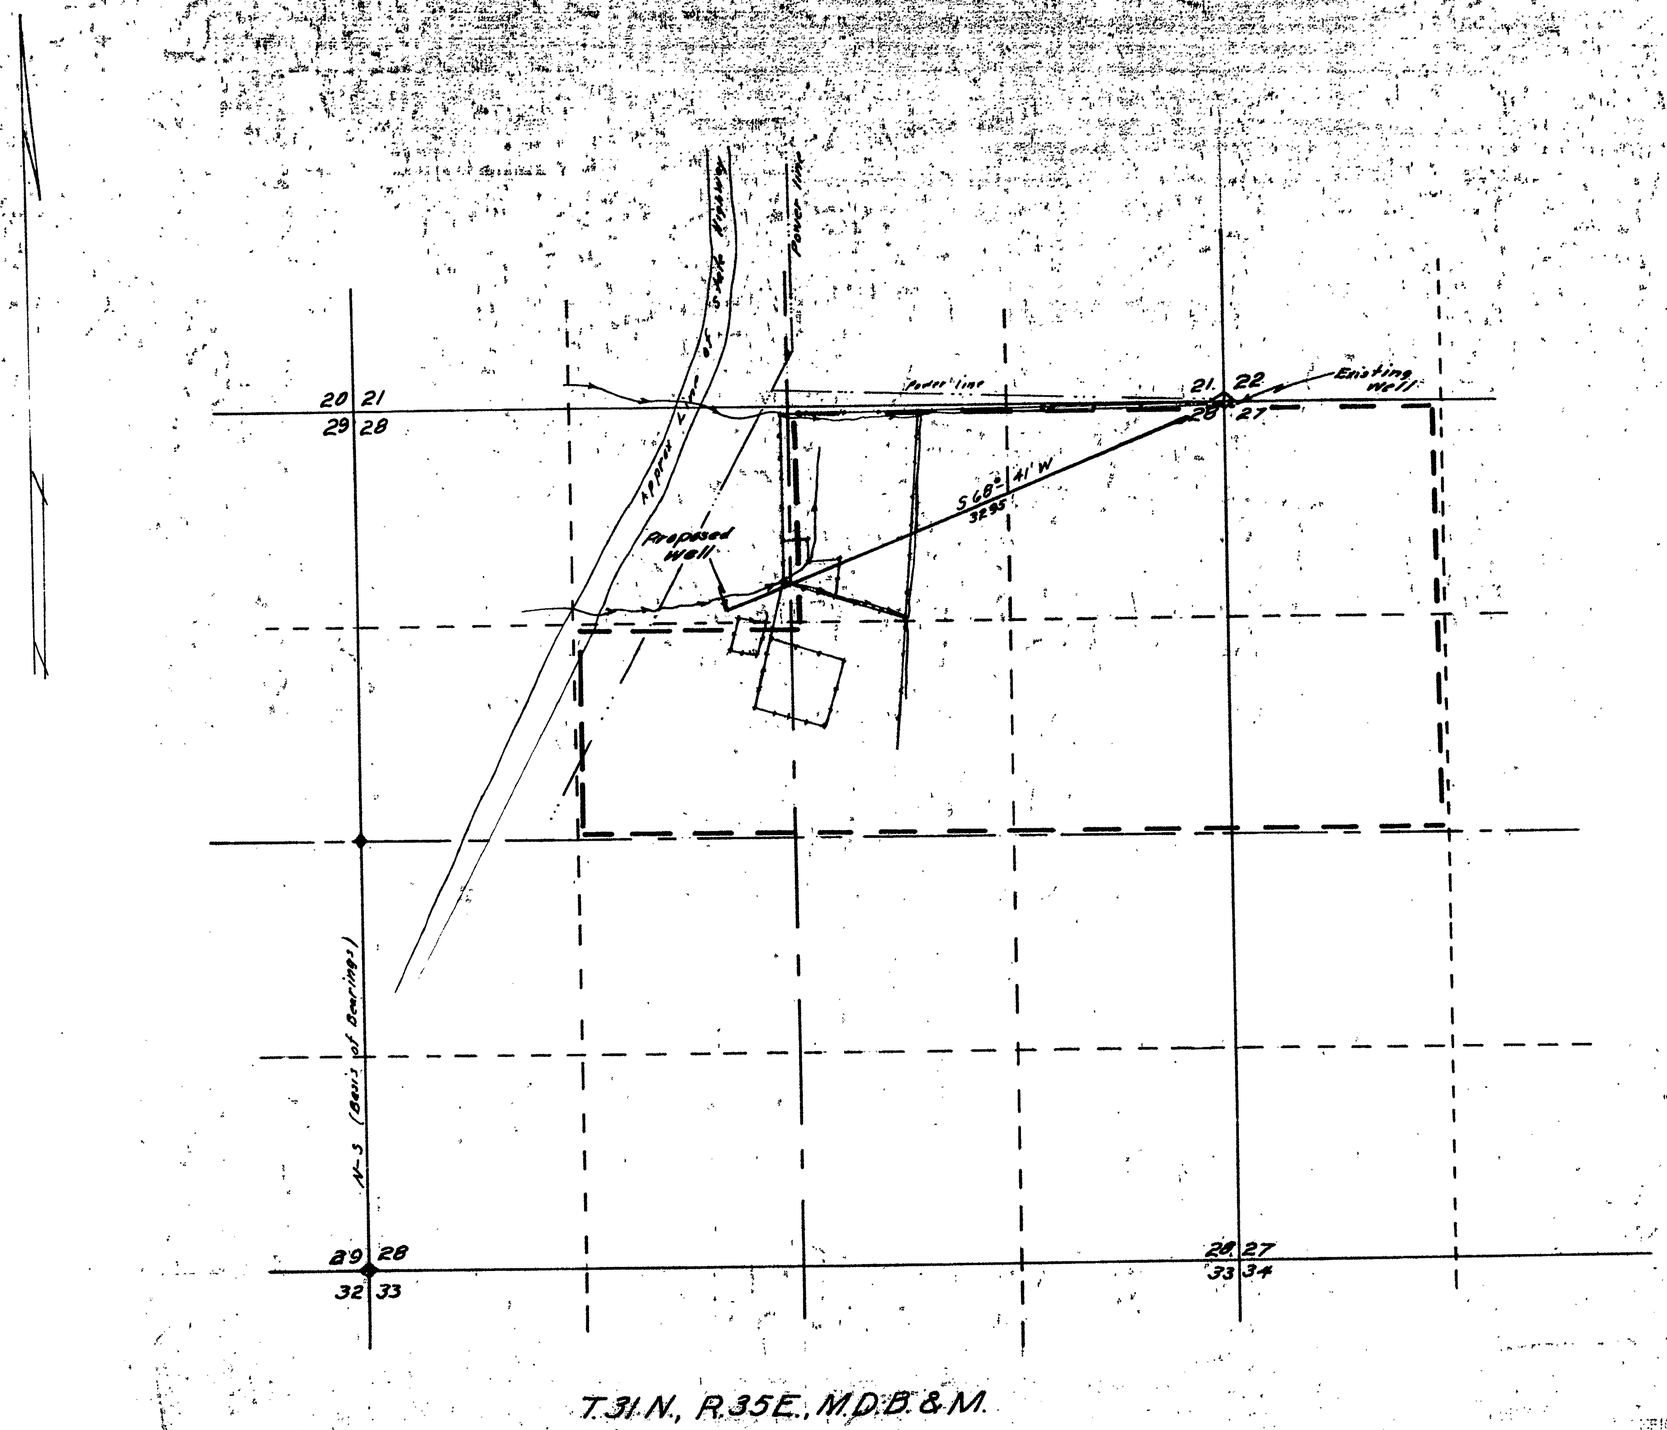

STATE of NEVADA
COUNTY of HUMBOLDT } S.S.

I, J. R. Caldwell, being first duly sworn, depose and say that this map has been correctly drawn to the designated scale from field notes of a survey made by me on the 25th day of September 1966; that it truly and correctly represents the proposed location and extent of the works used to divert water from underground in Pershing County, by Star Sheep Co. for irrigation and domestic purpose. That the proposed point of diversion, the location and names of all other works which will cross or connect with the proposed works, and the boundary of all lands, showing by 40-acre subdivisions the areas proposed to be irrigated, are fully and correctly designated there on.

J. R. Caldwell
State Water Right Surveyor

Subscribed and sworn to before me this 30th day of September 1966.

Donald M. Leighton
Notary Public in and for Humboldt County, Nevada

DONALD M. LEIGHTON
Notary Public — State of Nevada
Humboldt County
My Commission Expires Sept. 19, 1969

Scale 1" = 500'

500 0 500 1000 1500 2000

OFFICE
STATE ENGINEER
1966 SEP 30 PM 3 23

RECEIVED
DEC 14 1966
STATE ENGINEER'S OFFICE

FILED
Dec 14, 1966
STATE ENGINEER'S OFFICE

MAP TO ACCOMPANY APPLICATION TO APPROPRIATE

For: Irrigation & Domestic Purposes

By: Star Sheep Co.

From: An Underground Source in Pershing County, Nevada.

23425