STATE OF NEVADA }
County of Elko } ss.

I, David R. Millard, being first duly sworn, depose and say that this map, consisting of one sheet, has been correctly drawn to the designated scale from field notes of a survey made under my supervision and direction between the 15th day of Aug. and the 15th day of Sept., 1966, that it truly and correctly represents the proposed location and extent of the works used to divert water from Boies Reservoir in Elko County, by Boies Ranches for irrigation purposes. That the proposed point of diversion, the approximate location and size of the diverting channel, all reservoirs or basins, the location and names of all other works which will cross or connect with the proposed works, and the boundary of all lands, showing by 40-acre subdivisions the areas proposed to be irrigated, are fully and correctly designated thereon.

David Millard
State Water Right Surveyor

Subscribed and sworn to before me this 27th day of December, 1966

Laura O. Fiske
Notary Public in and for Elko County, Nevada

My commission expires 12/2/68

LAURA O. FISKE
Notary Public - State of Nevada
Elko County, Nevada
My commission expires Dec. 2, 1968

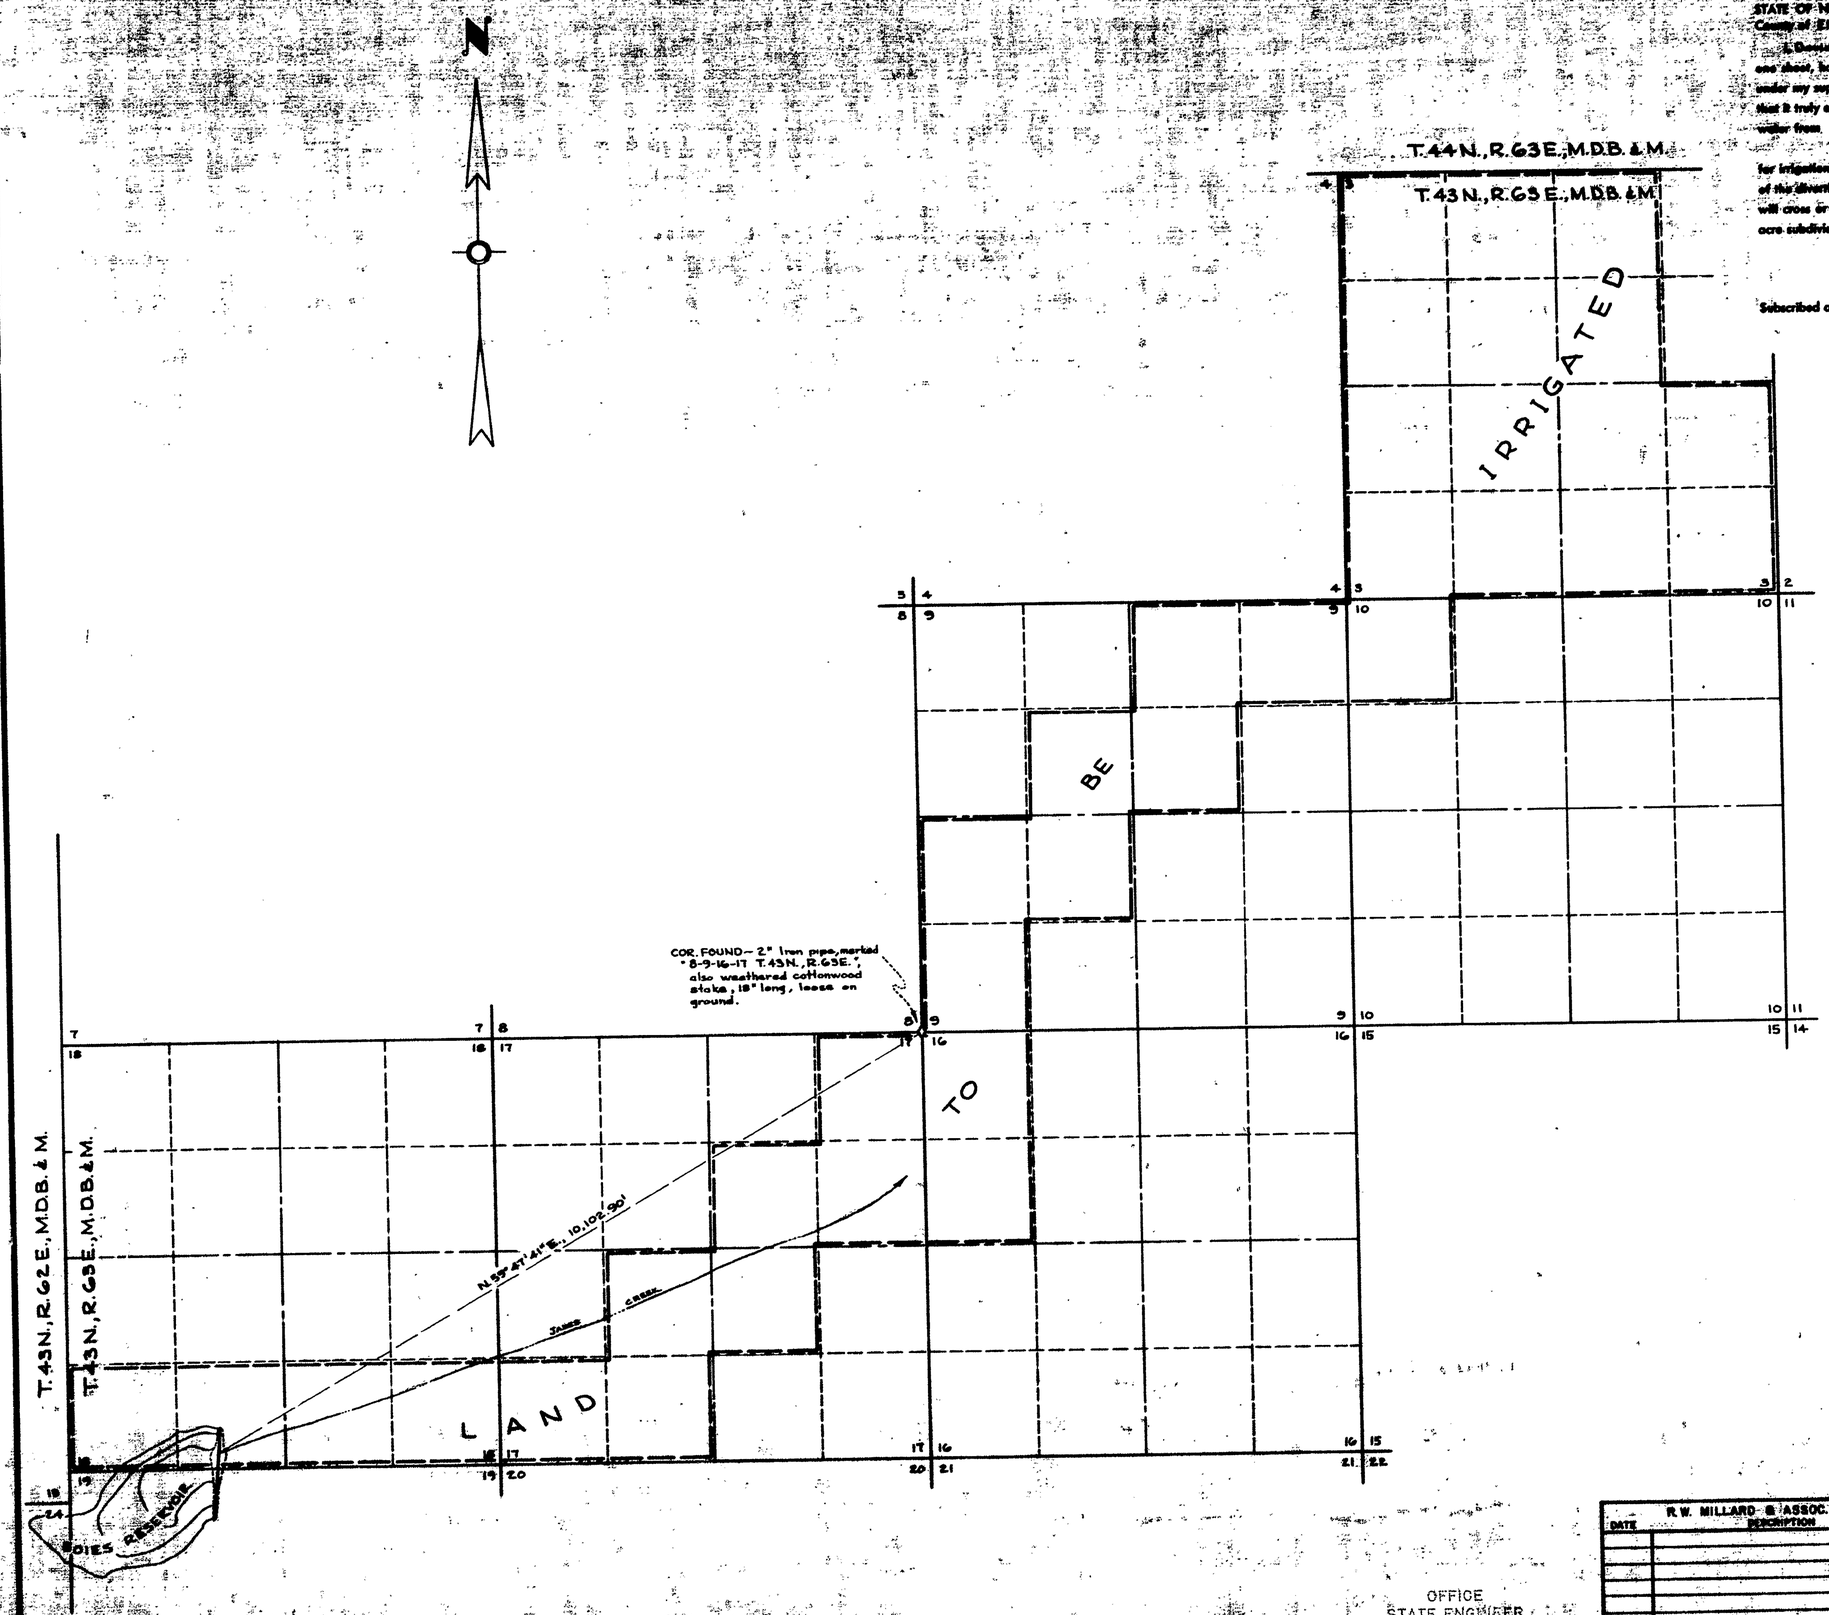

0 1000 2000 3000 4000
SCALE ~ 1" = 1000'

OFFICE
STATE ENGINEER
1966 DEC 30 AM 11 19

FILED
Dec 30, 1966
STATE ENGINEER'S OFFICE

R.W. MILLARD & ASSOC., INC.

DATE	DESCRIPTION

FIELD	DESIGN	DR'L No.
DETAIL	TRACING	FILE No.
CALC.	CHECK	
COMP.	APPROVED	

MAP TO ACCOMPANY APPLICATION
TO STORE WATER
FOR IRRIGATION
BY BOIES RANCHES
FROM BOIES RESERVOIR ON JAKES CREEK

REGISTERED ENGINEERS R.W. MILLARD & ASSOC., INC. LAND SURVEYORS
ELY & ELKO, NEVADA

23445 23445