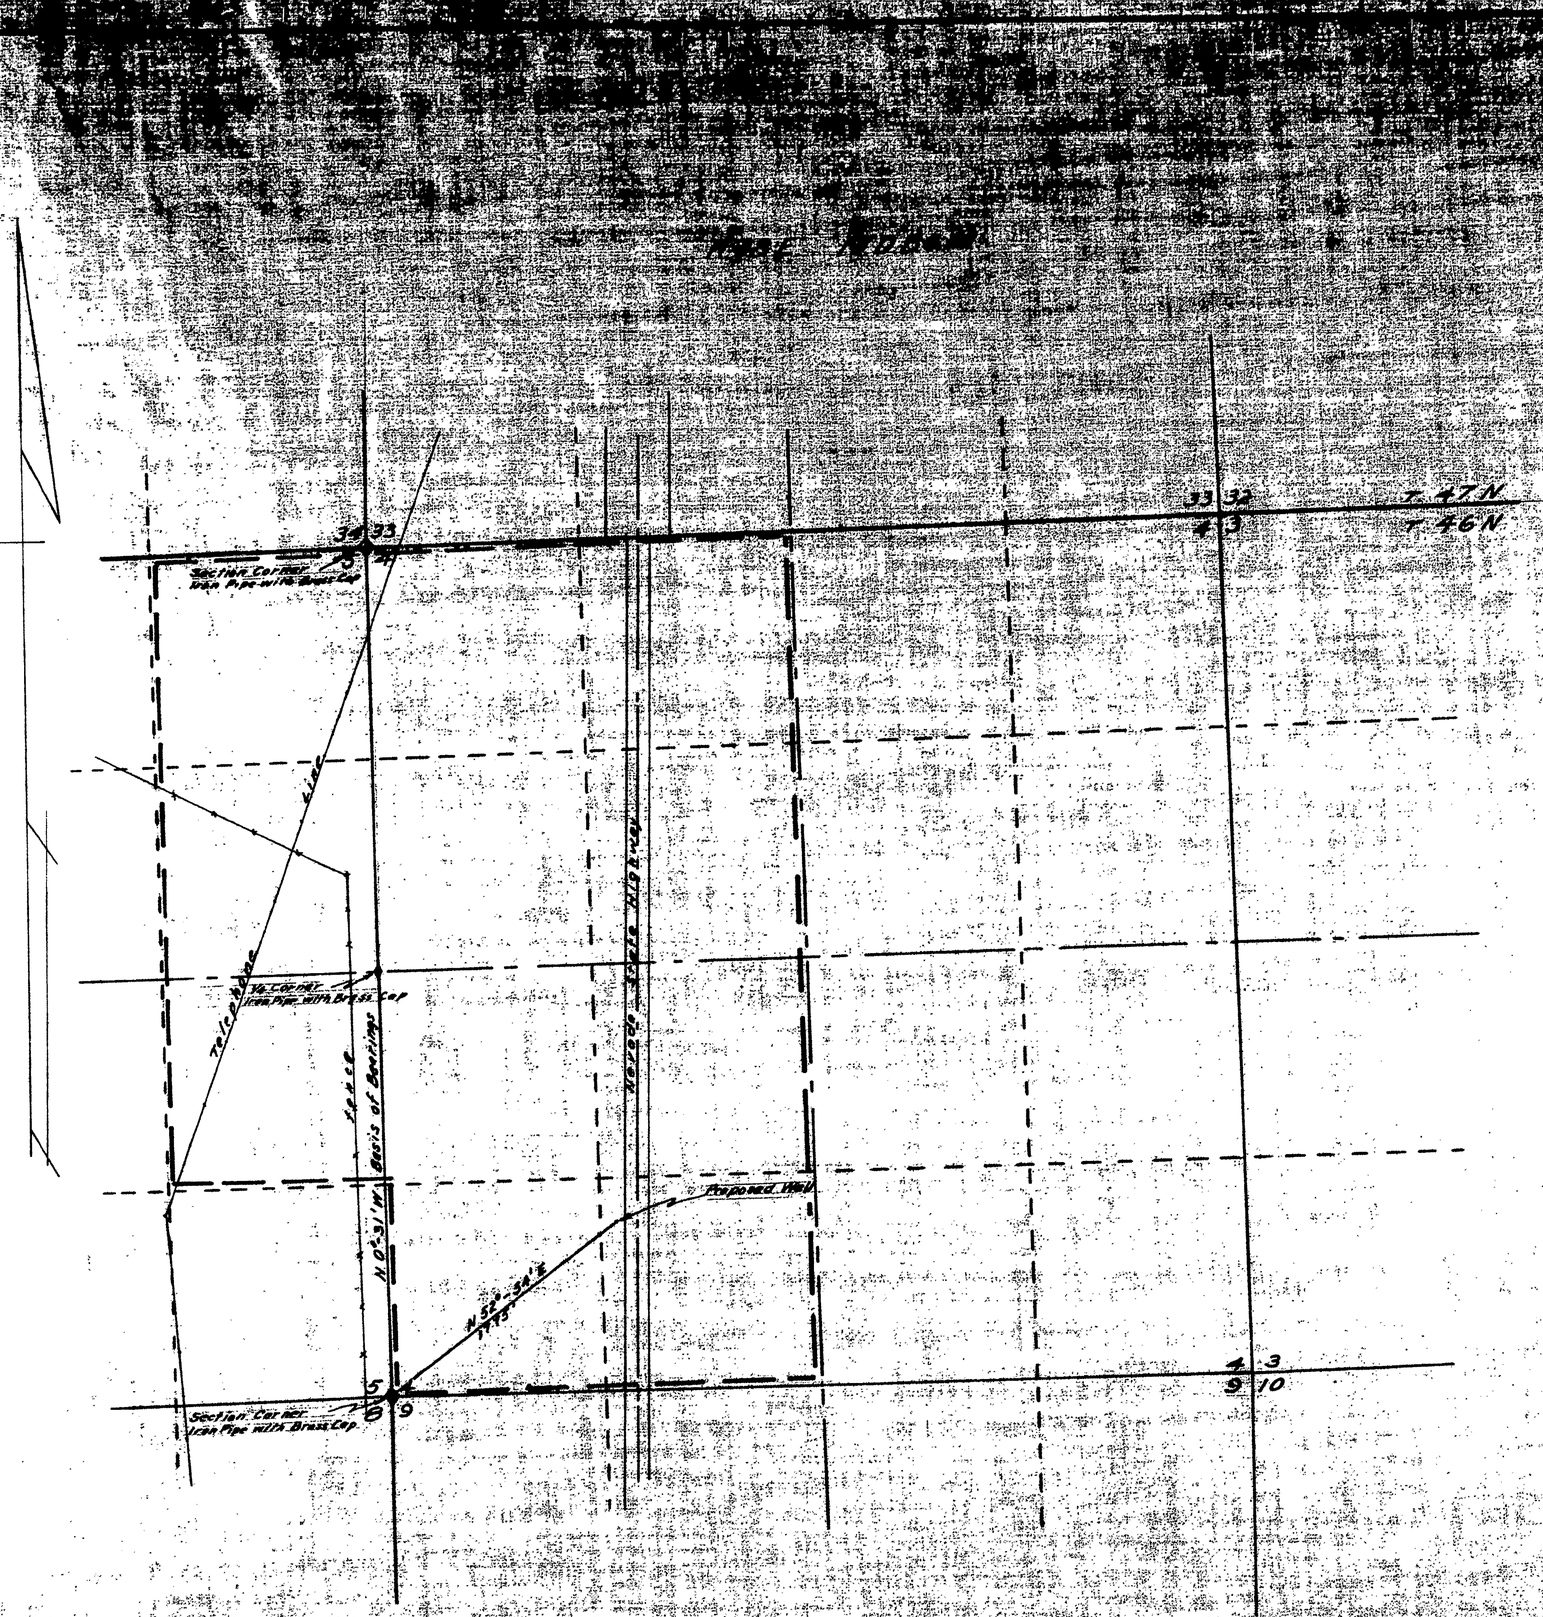

STATE of NEVADA }
COUNTY of HUMBOLDT } S.S.

I, J. R. Caldwell, being first duly sworn depose and say that this map has been correctly drawn to the designated scale from field notes of a survey made by me on the 23rd day of November 1966, that it truly and correctly represents the location and extent of the proposed works used to divert water from an underground source in Humboldt County by Nevada Garvey Ranches Inc. for irrigation & Domestic purpose, that the point of diversion the location and names of all other works which will cross or connect with the proposed works, and the boundaries of the lands showing by 40-acre subdivisions the areas proposed to be irrigated are fully and correctly designated thereon.

J. R. Caldwell
State Water Right Surveyor

Subscribed and swarn to before me the 2nd day of December 1966.

William Macdonald

WILLIAM MACDONALD
Notary Public — State of Nevada
Humboldt County
My Commission Expires Dec. 17, 1967

scale 1" = 500'

500 0 500 1000 1500 2000

RECEIVED
DEC 14 1966
STATE ENGINEER'S OFFICE

FILED
Dec 14 1966
STATE ENGINEER'S OFFICE

MAP
To Accompany Application
To Appropriate Water For
Irrigation & Domestic
By Nevada Garvey Ranches Inc.
From An Underground Source
In Humboldt County Nevada

23478