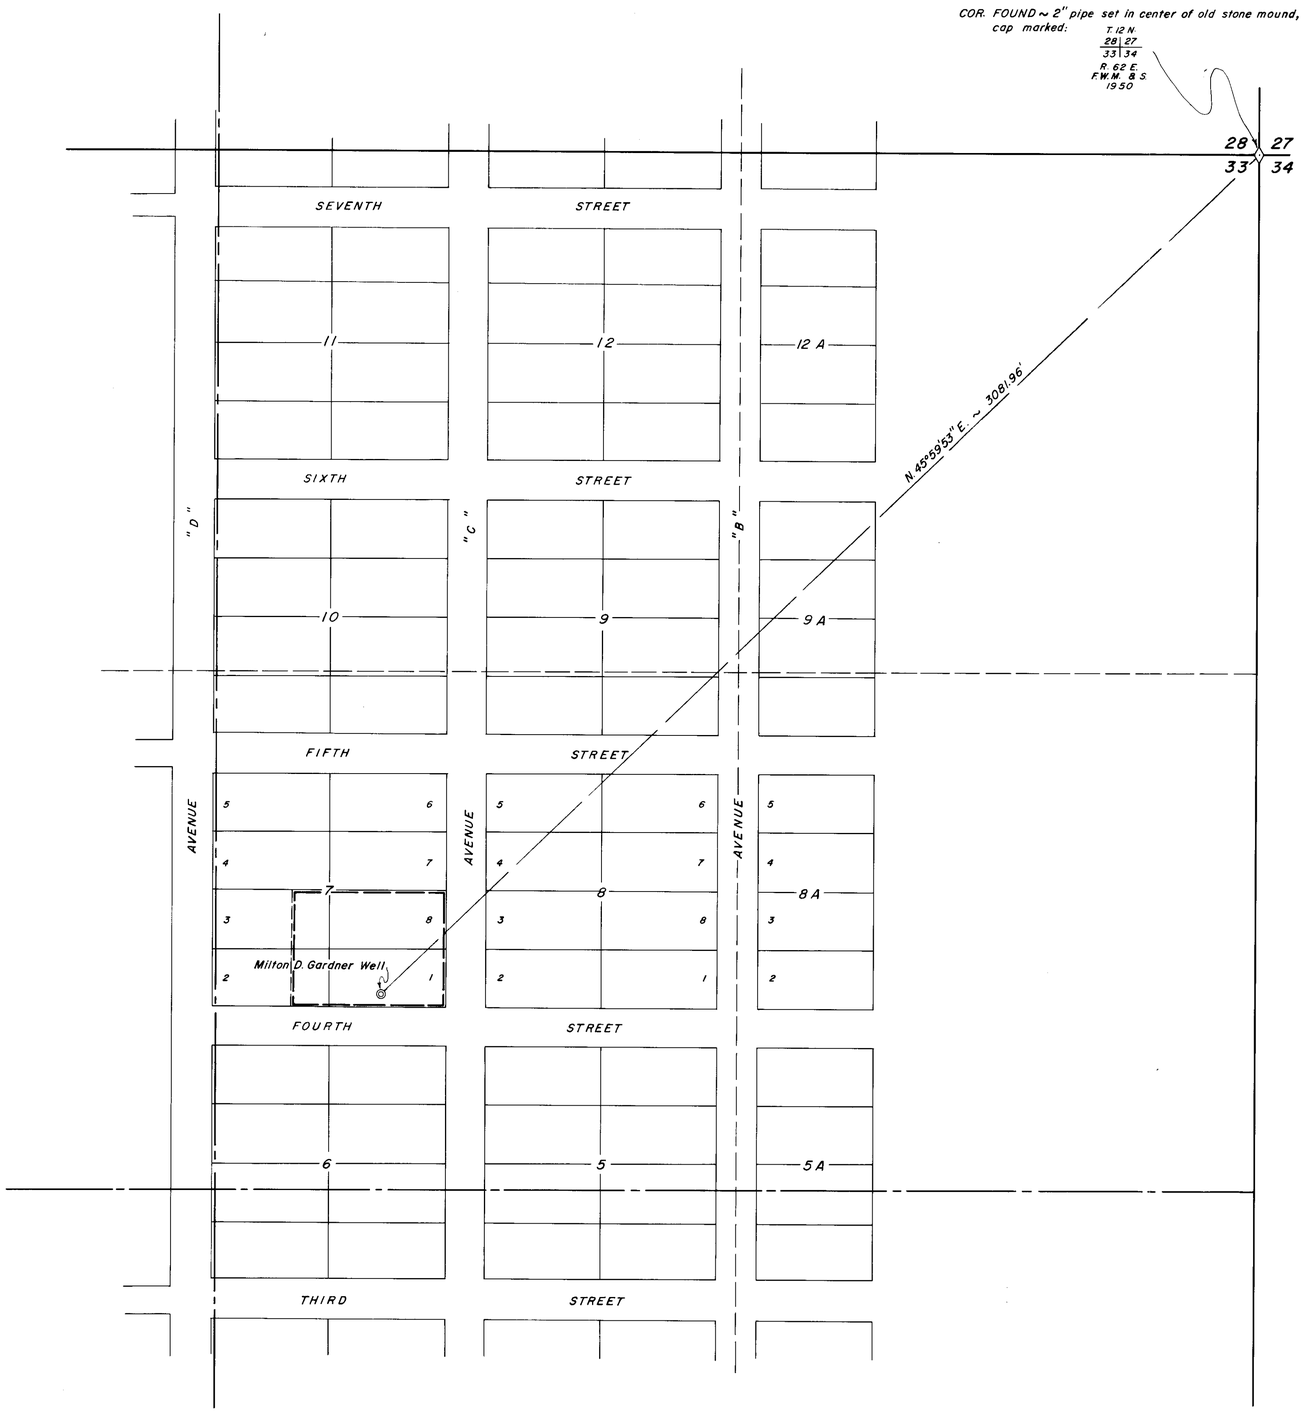

T. 12 N., R. 62 E., M.D.B. & M.

CERTIFICATE NO. 7942 ISSUED 10-21-70

FILED
Dec. 15, 1966
STATE ENGINEER'S OFFICE

STATE OF NEVADA
County of White Pine } ss.

I, Robert W. Millard, being first duly sworn, depose and say that this map, consisting of one sheet, has been correctly drawn to the designated scale from field notes of a survey made under my supervision and direction between the 18th and 20th days of October, 1966 that it truly and correctly represents the proposed location and extent of the works used to divert water from Underground Source in White Pine County, by Milton D. Gardner for stockwatering & domestic purposes. That the proposed point of diversion, the approximate location and size of the diverting channel, all reservoirs or basins, the location and names of all other works which will cross or connect with the proposed works, and the boundary of all lands, showing by 40-acre subdivisions the areas proposed to be irrigated, are fully and correctly designated thereon.

State Water Right Surveyor

Subscribed and sworn to before me this 22nd day of November, 1966

Notary Public in and for White Pine County, Nevada

My commission expires

JAMES R. PRINCE
Notary Public — State of Nevada
White Pine County
My Commission Expires Feb. 2, 1970

0 200 400 600 800
Scale 1" = 200'

DATE	R.W. MILLARD & ASSOC., INC. DESCRIPTION

FIELD R.W.M.	DESIGN	DR'G. No.
DETAIL	TRACING	FILE No.
CALC.	CHECK	
COMP.	APPROVED	

MAP TO ACCOMPANY APPLICATION TO APPROPRIATE WATER
FOR STOCKWATERING & DOMESTIC
BY MILTON D. GARDNER
FROM UNDERGROUND SOURCES

REGISTERED ENGINEERS R. W. MILLARD & ASSOC., INC. LAND SURVEYORS
ELY & ELKO, NEVADA

83759 23551