STATE OF NEVADA
County of White Pine } ss.

I, Robert W. Millard, being first duly sworn, depose and say that this map, consisting of one sheet, has been correctly drawn to the designated scale from field notes of a survey made under my supervision and direction between the 29 th day of November and 1st day of December 1966, that it truly and correctly represents the proposed location and extent of the works used to divert water from Underground Source in White Pine County, by

Ace Turner & Rex Frandsen

for irrigation purposes. That the proposed point of diversion, the approximate location and size of the diverting channel, all reservoirs or basins, the location and names of all other works which will cross or connect with the proposed works, and the boundary of all lands, showing by 40-acre subdivisions the areas proposed to be irrigated, are fully and correctly designated thereon.

State Water Right Surveyor

Subscribed and sworn to before me this 21st day of December, 1966.

Notary Public in and for White Pine County, Nevada

My commission expires

JAMES R. PRINCE
Notary Public — State of Nevada
White Pine County
My Commission Expires Feb. 2, 1969

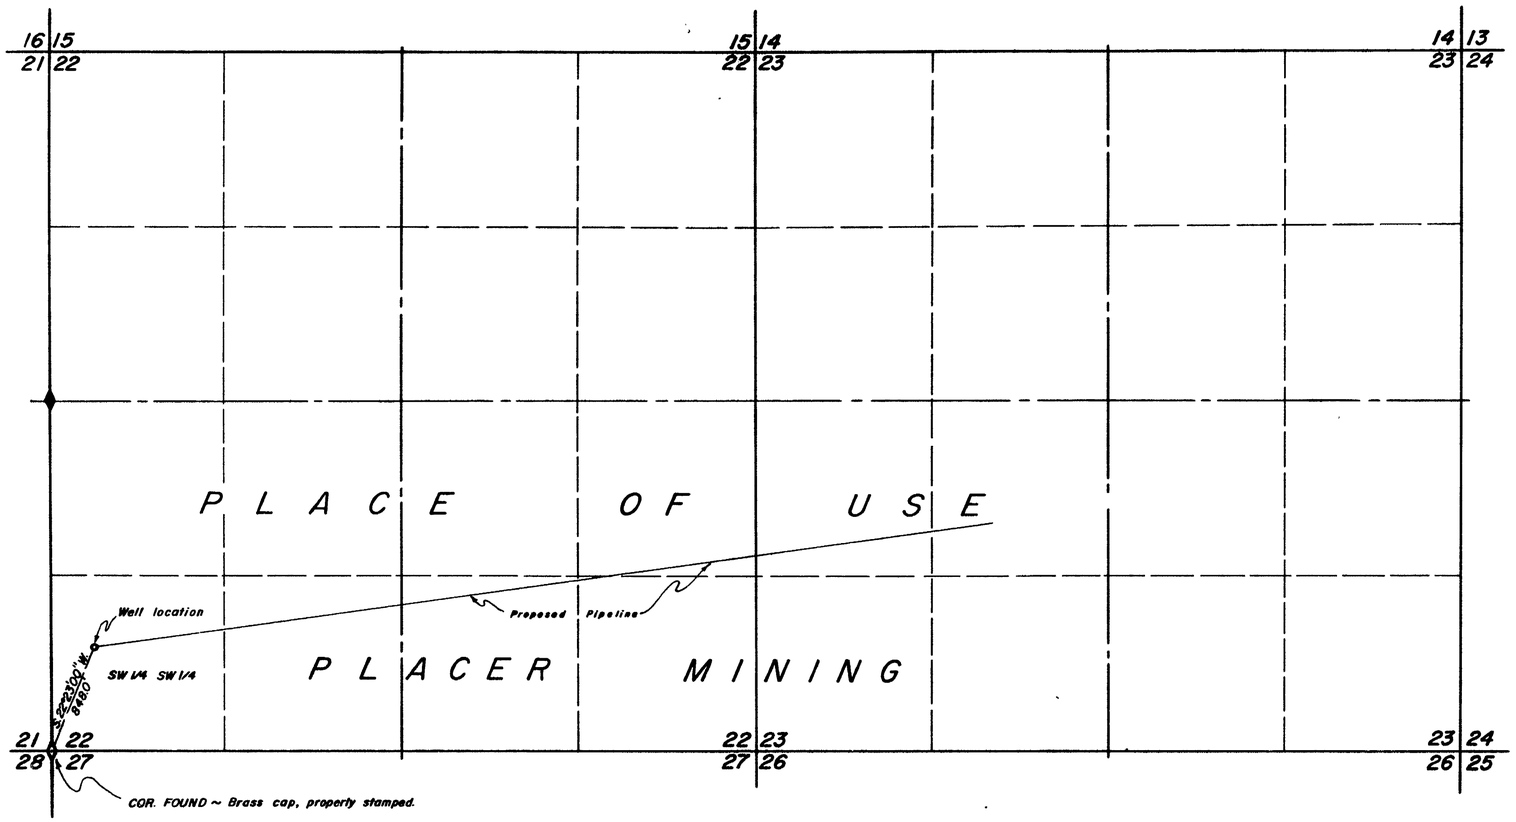

T. 14 N., R. 67 E., M.D.B. & M.

N

0 600 1200 1800 2400
Scale 1" = 600'

OFFICE
STATE ENGINEER
1966 DEC 27 PM 1 36

FILED
Dec 27, 1966
STATE ENGINEER'S OFFICE

R. W. MILLARD & ASSOC., INC.

DATE	DESCRIPTION

FIELD	DESIGN	DWG. No.
DETAIL	TRACING	FILE No.
CALC.	CHECK	
COMP.	APPROVED	

MAP TO ACCOMPANY APPLICATION
TO APPROPRIATE WATER
FOR MINING, MILLING & DOMESTIC
BY ACE TURNER & REX FRANDSEN
FROM UNDERGROUND SOURCES

REGISTERED ENGINEERS R.W. MILLARD & ASSOC., INC. LAND SURVEYORS
ELY & ELKO, NEVADA

23556