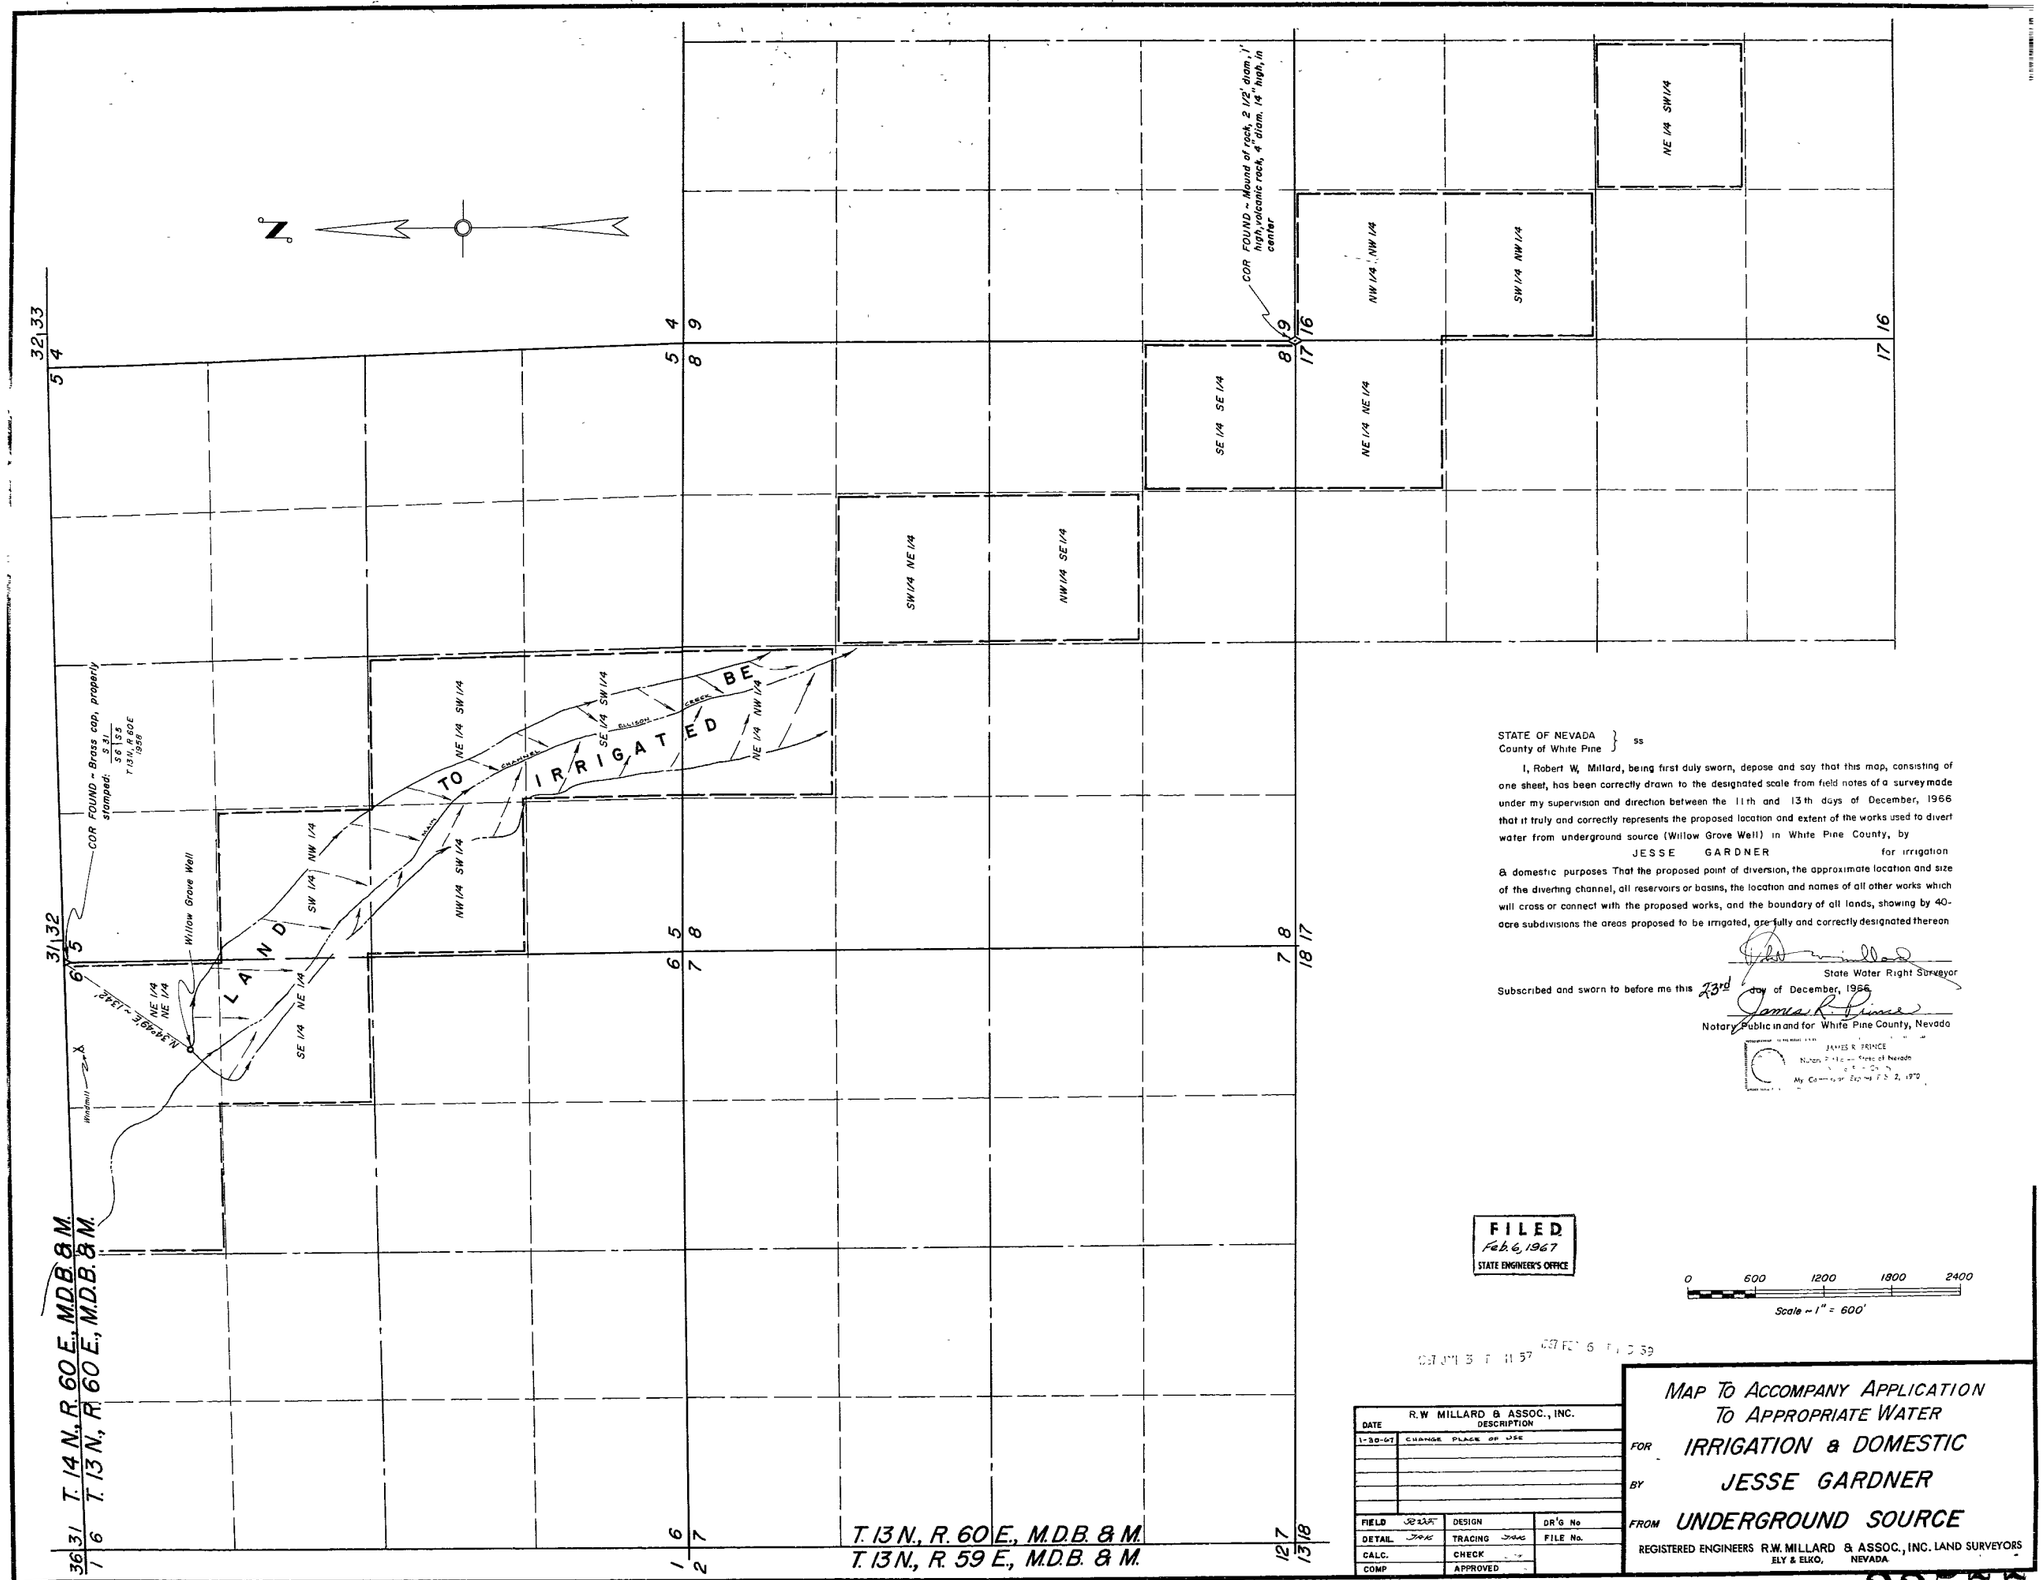

STATE OF NEVADA
County of White Pine } ss

I, Robert W. Millard, being first duly sworn, depose and say that this map, consisting of one sheet, has been correctly drawn to the designated scale from field notes of a survey made under my supervision and direction between the 11th and 13th days of December, 1966 that it truly and correctly represents the proposed location and extent of the works used to divert water from underground source (Willow Grove Well) in White Pine County, by JESSE GARDNER for irrigation & domestic purposes That the proposed point of diversion, the approximate location and size of the diverting channel, all reservoirs or basins, the location and names of all other works which will cross or connect with the proposed works, and the boundary of all lands, showing by 40-acre subdivisions the areas proposed to be irrigated, are fully and correctly designated thereon

State Water Right Surveyor

Subscribed and sworn to before me this 23rd day of December, 1966

Notary Public in and for White Pine County, Nevada

JAMES R. PRINCE
Notary Public - State of Nevada
My Commission Expires Feb 2, 1970

FILED
Feb. 6, 1967
STATE ENGINEER'S OFFICE

0 600 1200 1800 2400
Scale - 1" = 600'

67 JAN 13 P 11 57 67 FEB 6 P 1 39

DATE	DESCRIPTION
1-30-67	CHANGE PLACE OF USE

R.W. MILLARD & ASSOC., INC.

FIELD		DESIGN	DR'G No
DETAIL		TRACING	FILE No.
CALC.		CHECK	
COMP		APPROVED	

MAP TO ACCOMPANY APPLICATION TO APPROPRIATE WATER
FOR IRRIGATION & DOMESTIC
BY JESSE GARDNER
FROM UNDERGROUND SOURCE

REGISTERED ENGINEERS R.W. MILLARD & ASSOC., INC. LAND SURVEYORS
ELY & ELKO, NEVADA

23577

23577