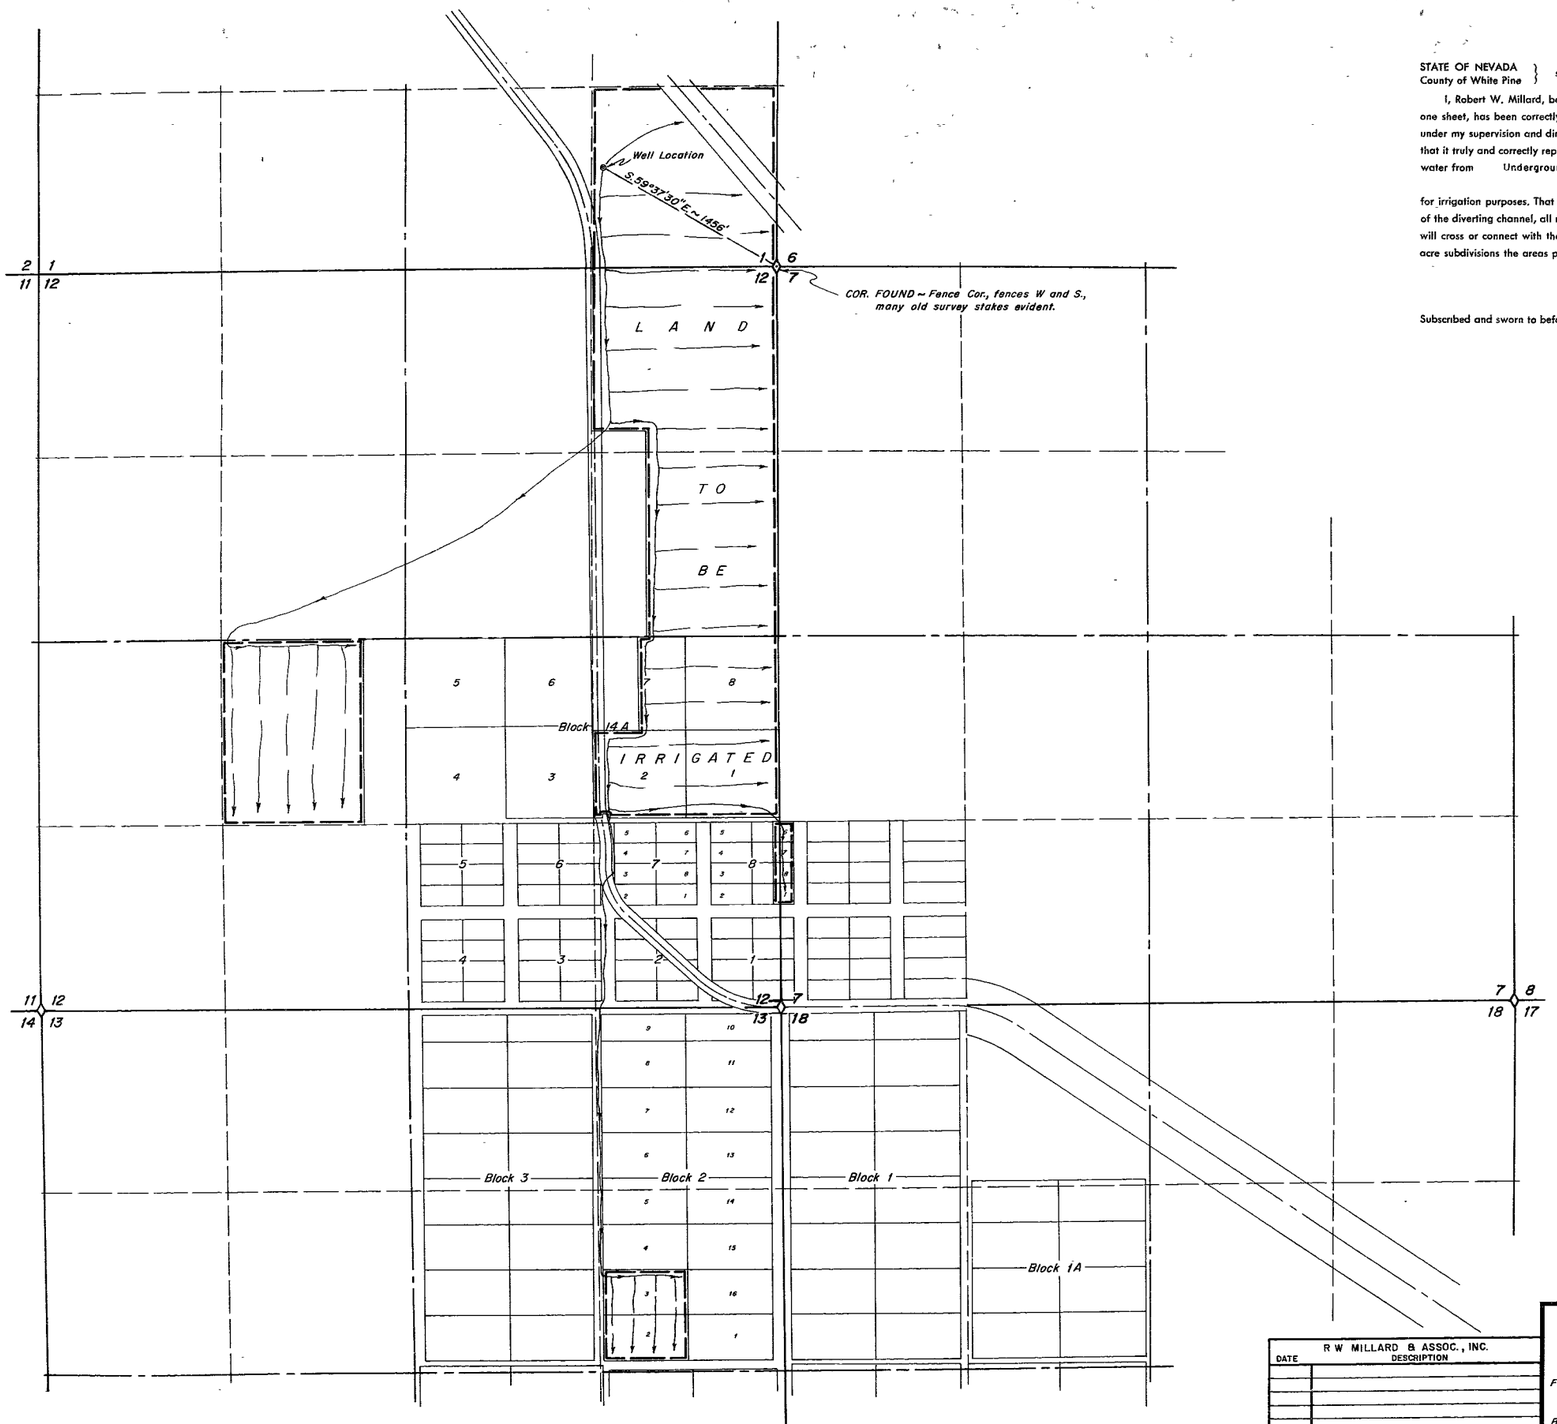

STATE OF NEVADA
County of White Pine } ss

I, Robert W. Millard, being first duly sworn, depose and say that this map, consisting of one sheet, has been correctly drawn to the designated scale from field notes of a survey made under my supervision and direction between the 18 th and 20 th days of October, 1966, that it truly and correctly represents the proposed location and extent of the works used to divert water from Underground Sources in White Pine County, by

GLENN W LANE

for irrigation purposes. That the proposed point of diversion, the approximate location and size of the diverting channel, all reservoirs or basins, the location and names of all other works which will cross or connect with the proposed works, and the boundary of all lands, showing by 40-acre subdivisions the areas proposed to be irrigated, are fully and correctly designated thereon.

State Water Right Surveyor

Subscribed and sworn to before me this 23rd day of December, 1966

Notary Public in and for White Pine County, Nevada

My commission expires

JAMES R PRINCE
Notary Public — State of Nevada
White Pine County
My Commission Expires Feb 2, 1970

N

0 500 1000 1500 2000
Scale ~ 1" = 500'

R W MILLARD & ASSOC., INC.

DATE	DESCRIPTION

FIELD JR & JS	DESIGN	ORIG No
DETAIL	TRACING JSouls	FILE No.
CALC	CHECK	
COMP.	APPROVED	

FILED
Jan 3, 1967
STATE ENGINEER'S OFFICE

MAP TO ACCOMPANY APPLICATION
TO APPROPRIATE WATER
FOR IRRIGATION
BY GLENN W. LANE
FROM UNDERGROUND SOURCES

REGISTERED ENGINEERS R.W. MILLARD & ASSOC., INC. LAND SURVEYORS
ELY & ELKO, NEVADA

Rt 1-18-67

23578