STATE OF NEVADA
County of White Pine } ss.

I, Robert W. Millard, being first duly sworn, depose and say that this map, consisting of one sheet, has been correctly drawn to the designated scale from field notes of a survey made under my supervision and direction between the 21st and 23rd days of February, 1967 that it truly and correctly represents the proposed location and extent of the works used to divert water from Underground Sources in White Pine County, by THELMA GREGORY BULLOCK

for irrigation purposes. That the proposed point of diversion, the approximate location and size of the diverting channel, all reservoirs or basins, the location and names of all other works which will cross or connect with the proposed works, and the boundary of all lands, showing by 40-acre subdivisions the areas proposed to be irrigated, are fully and correctly designated thereon.

Robert W. Millard
State Water Right Surveyor

Subscribed and sworn to before me this 6th day of March 1967

Walter J. Benson
Notary Public in and for White Pine County, Nevada

My commission expires

WALTER J. BENSON
Notary Public—State of Nevada
White Pine County
My Commission Expires Oct. 9, 1967

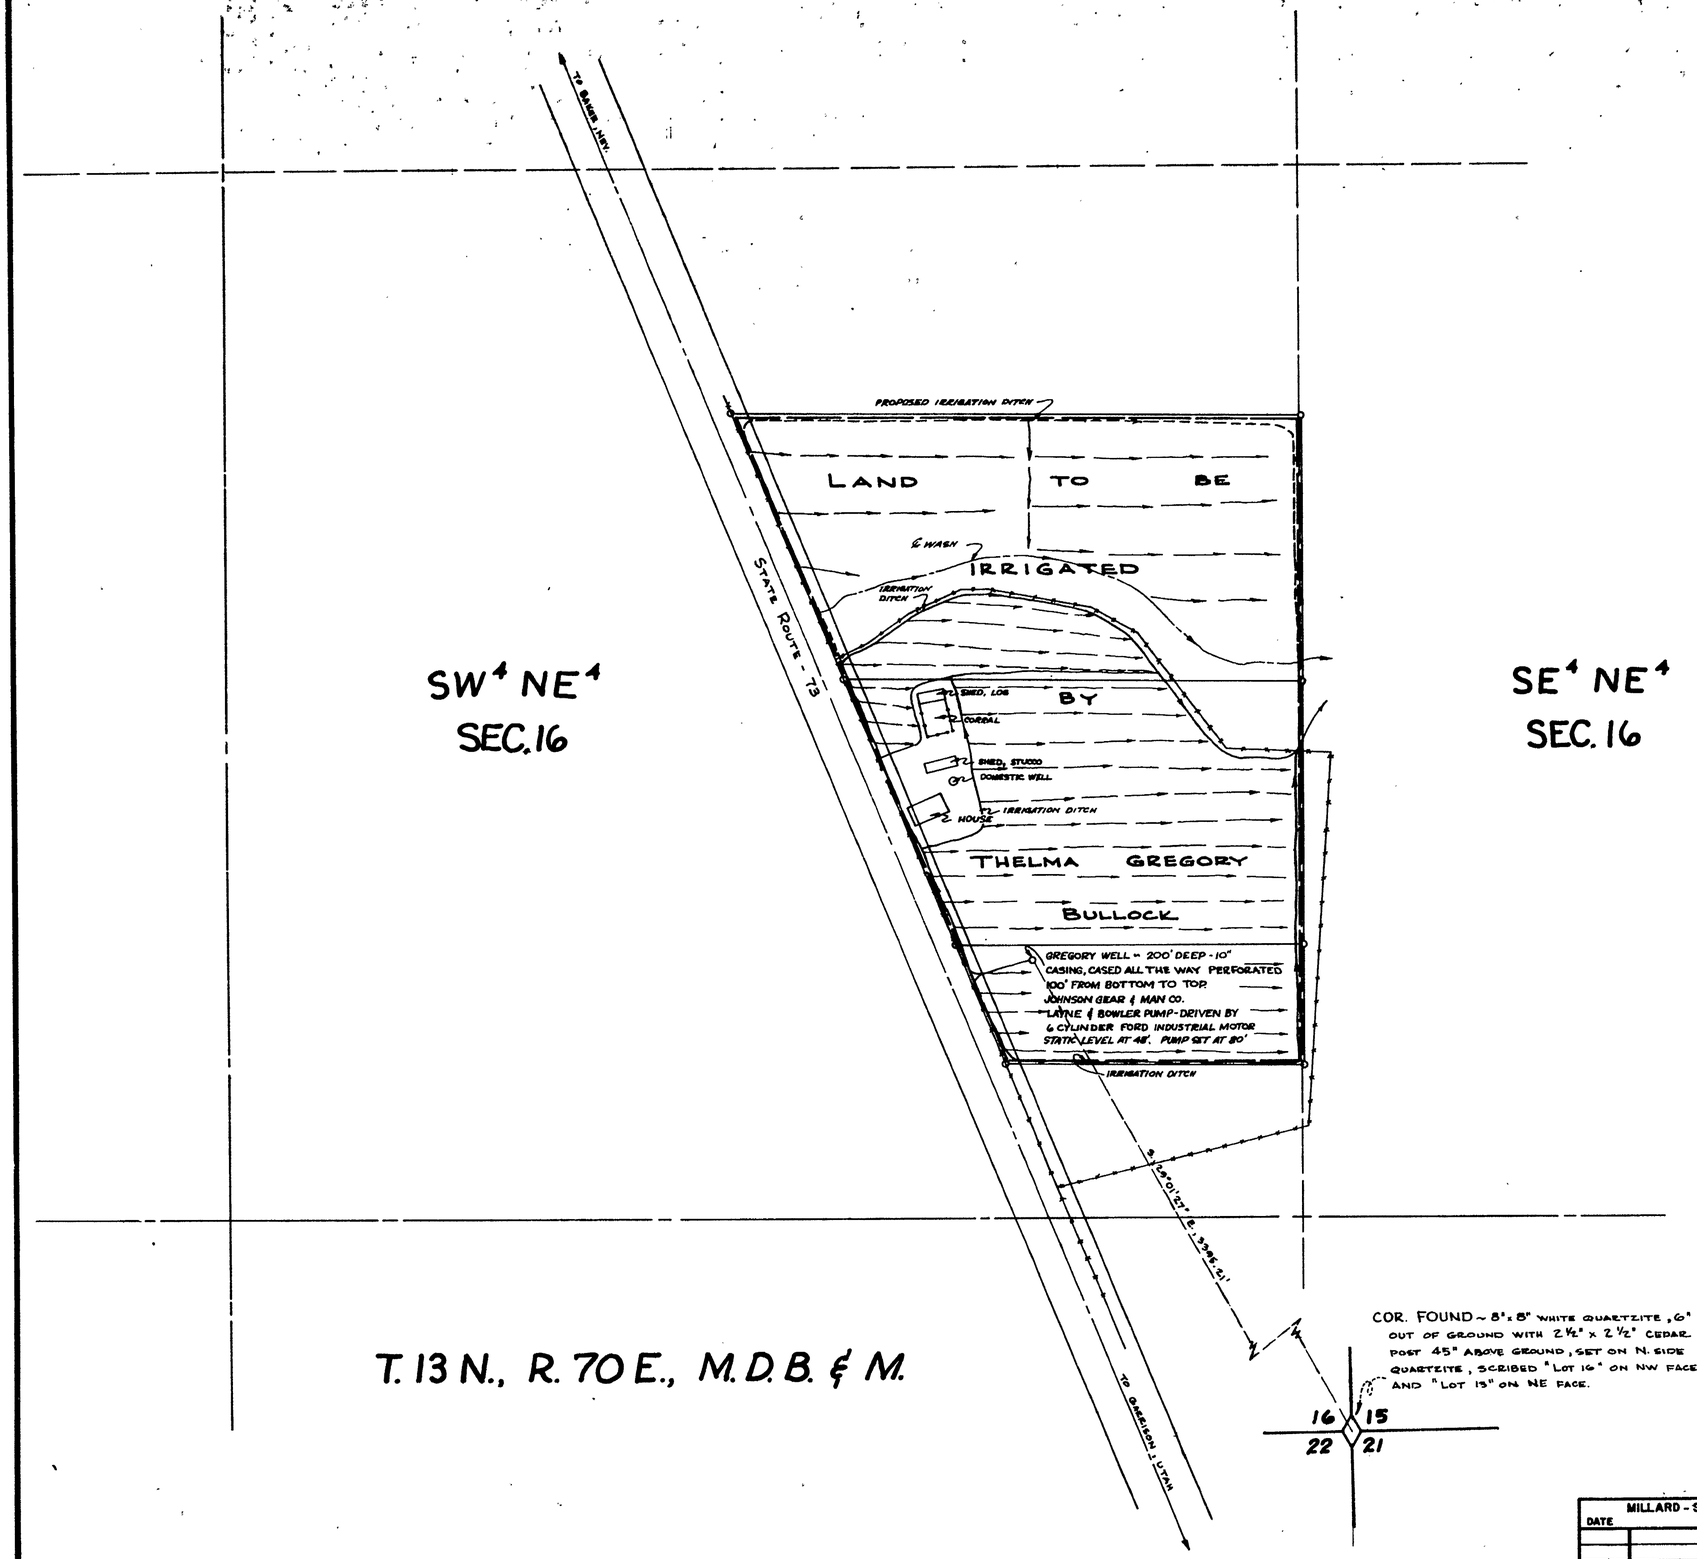

FILED
March 8, 1967
STATE ENGINEER'S OFFICE

1967 MAR 8 AM 10 37

MILLARD - SPINK ASSOCIATES, INC.			
DATE	DESCRIPTION		
FIELD WTB	DESIGN	DW'G. No.	
DETAIL DLJ	TRACING	FILE No.	
CALC.	CHECK		
COMP.	APPROVED	23580	

MAP TO ACCOMPANY APPLICATION TO APPROPRIATE WATER

FOR IRRIGATION & DOMESTIC

BY THELMA GREGORY BULLOCK

FROM UNDERGROUND SOURCES

REGISTERED ENGINEERS MILLARD - SPINK ASSOCIATES, INC. LAND SURVEYORS
ELY · ELKO · RENO

23580