STATE OF NEVADA }
COUNTY OF CLARK } SS

I, PHILLIP B. McVEY, BEING FIRST DULY SWORN, DEPOSE AND SAY THAT THIS MAP CONSISTING OF ONE SHEET HAS BEEN CORRECTLY DRAWN TO THE DESIGNATED SCALE FROM FIELD NOTES OF A SURVEY MADE BY ME BETWEEN JANUARY 2ND JANUARY 6, 1967 FROM INFORMATION OBTAINED FROM RECORD SURVEY MAPS, AND FROM INFORMATION OBTAINED FROM U.S. GEOLOGICAL SURVEY 15 MINUTE SERIES QUADRANGLE, IN ACCORDANCE WITH APPLICATION FOR PERMIT TO CHANGE POINT OF DIVERSION, MANNER OF USE, AND PLACE OF USE FOR IRRIGATION AND DOMESTIC, THAT IT TRULY AND CORRECTLY REPRESENTS THE LOCATIONS OF THE WORKS TO DIVERT WATER FROM THE MUDDY RIVER, THE PROPOSED LOCATION OF THE PLACE OF USE, THE PROPOSED (CHANGED) POINT OF DIVERSION BY MUDDY VALLEY IRRIGATION COMPANY FOR INDUSTRIAL (COOLING) PURPOSES, THAT THE BOUNDARIES OF ALL LAND SHOWN BY 40 ACRE (OR LESS) SUBDIVISIONS OF THE AREAS WITHIN WHICH THE WATER IS TO BE BENEFICIALLY USED ARE FULLY AND CORRECTLY DESIGNATED.

Phillip B. McVey
STATE WATER RIGHT SURVEYOR

MYRTICE L. CARROLL
Notary Public — State of Nevada
CLARK COUNTY
My Commission Expires Oct. 27, 1967

NOTARY PUBLIC STATEMENT

SUBSCRIBED AND SWORN TO BEFOR ME THIS 11TH DAY OF JANUARY 1967

Myrtice L. Carroll
NOTARY PUBLIC IN AND FOR CLARK COUNTY NEVADA
MY COMMISSION EXPIRES 10/27 1967

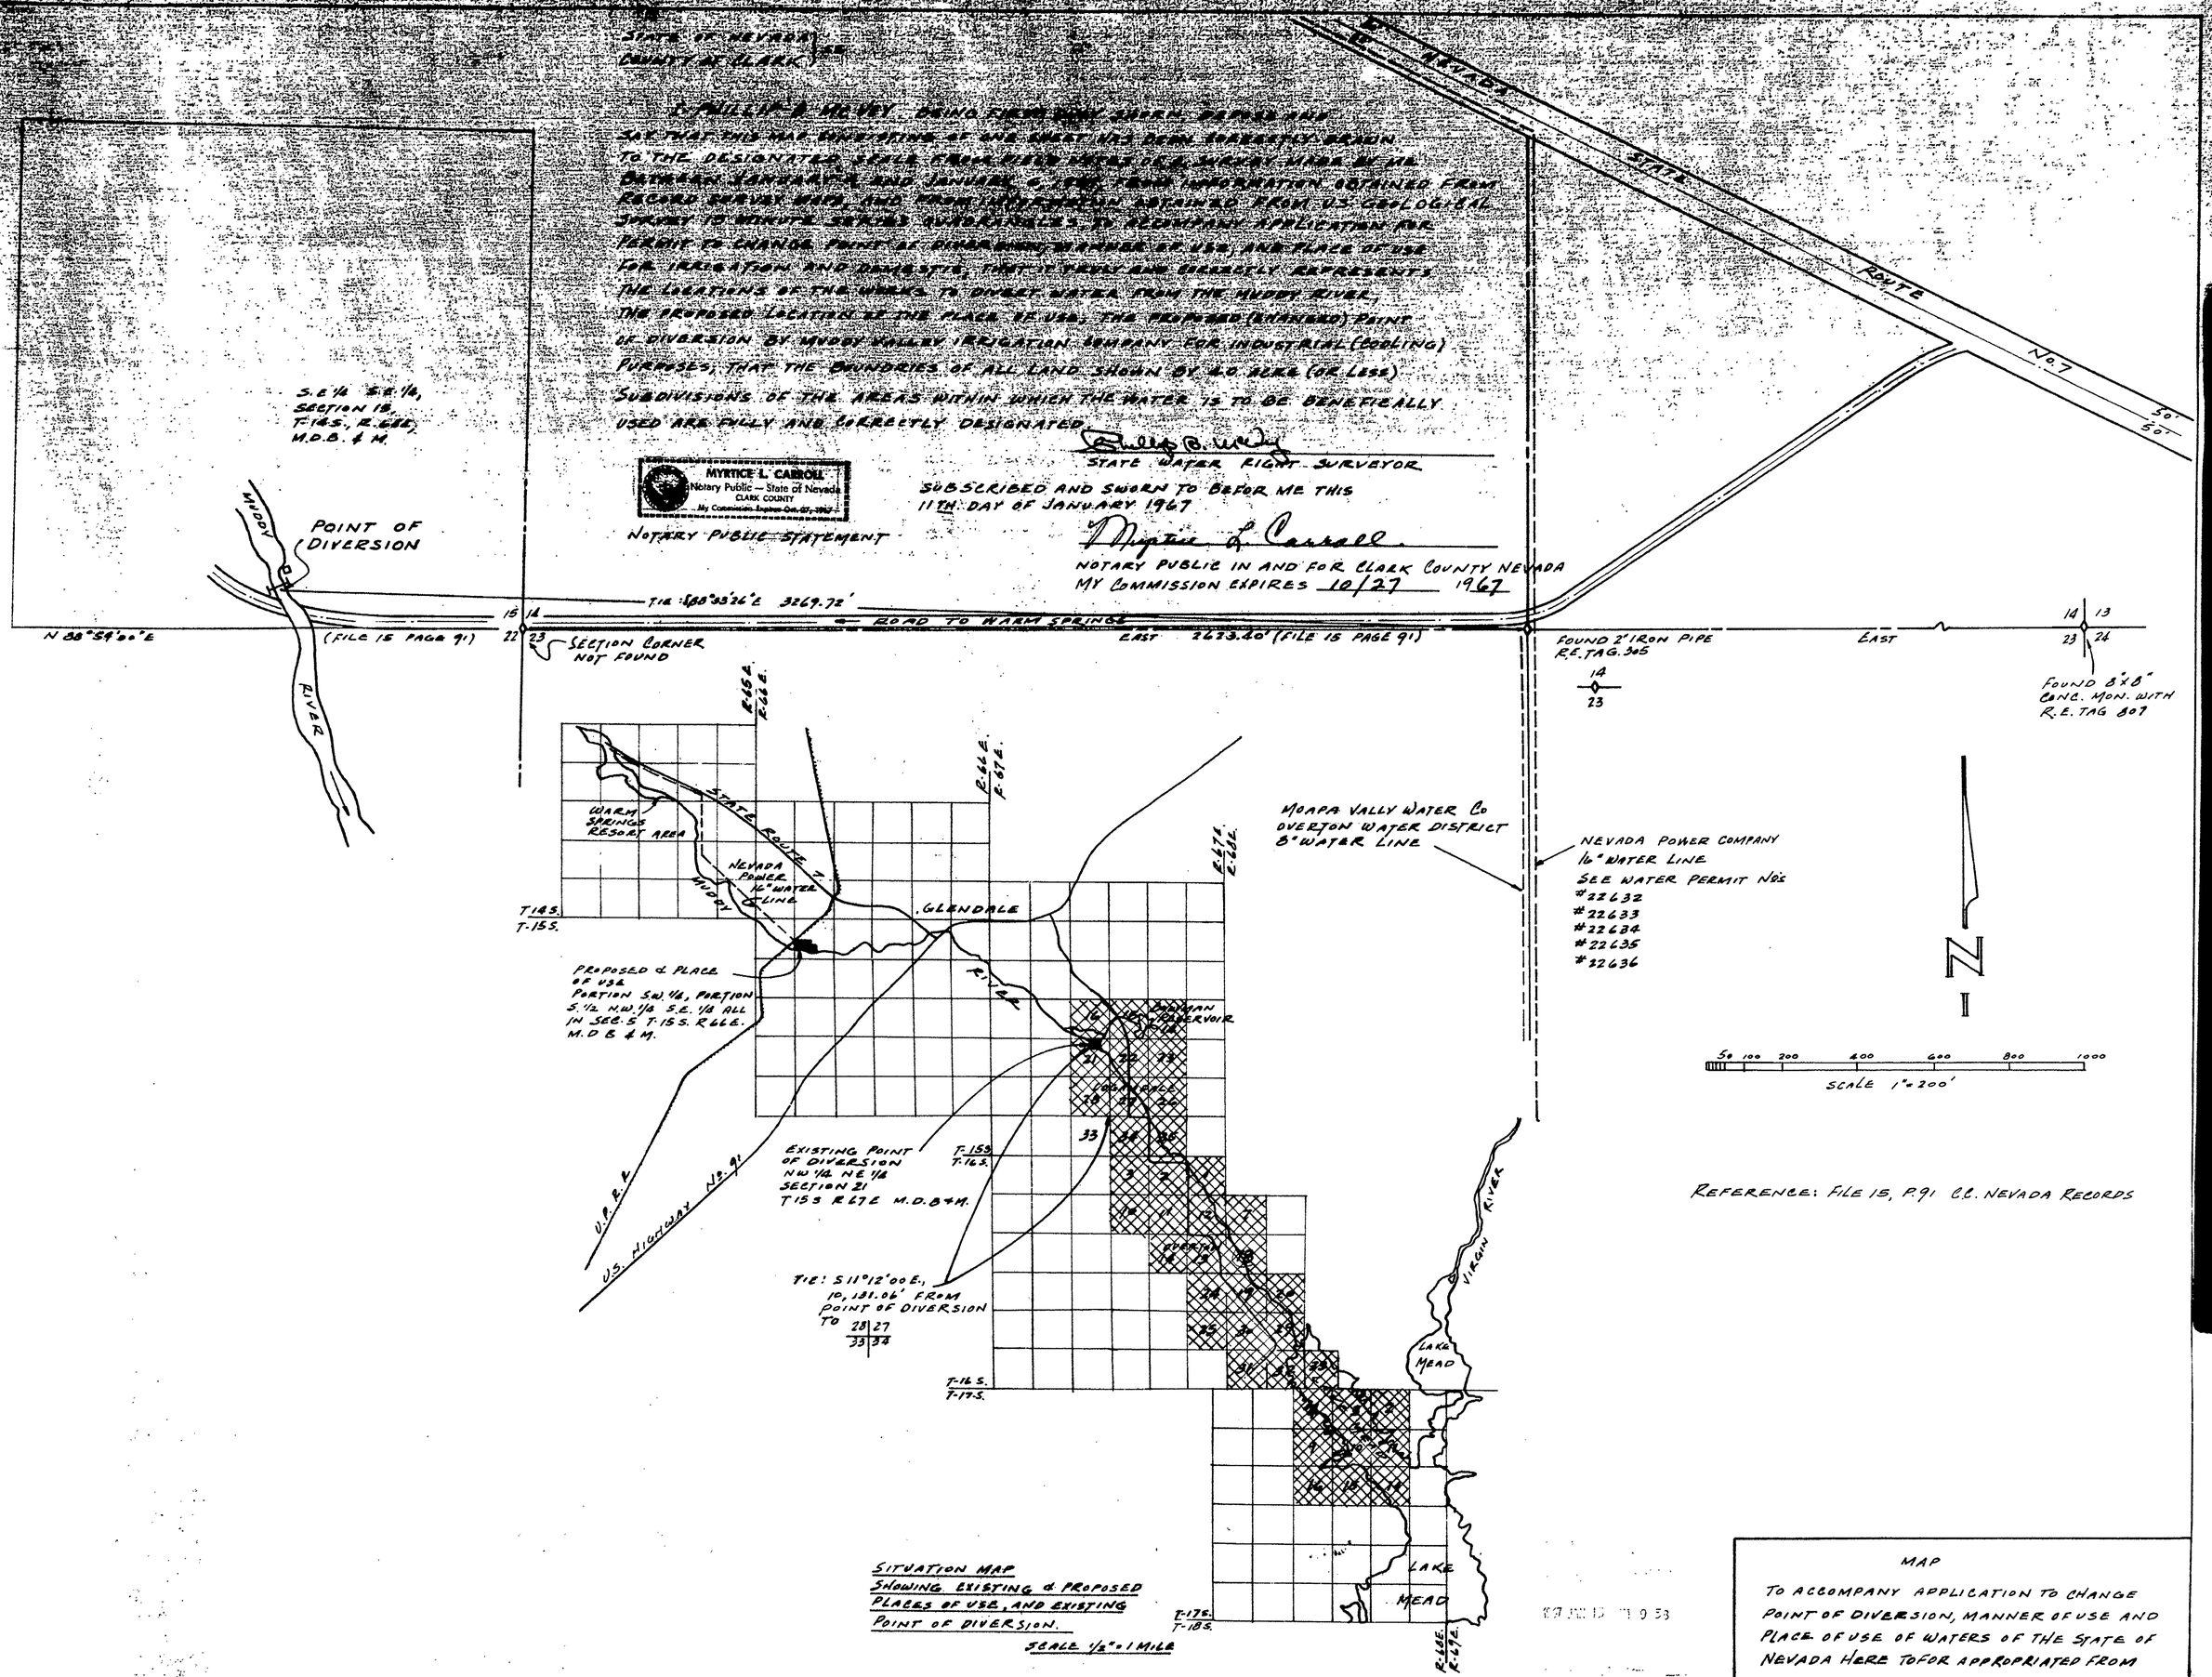

REFERENCE: FILE 15, P.91 C.C. NEVADA RECORDS

SITUATION MAP SHOWING EXISTING & PROPOSED PLACES OF USE, AND EXISTING POINT OF DIVERSION.
SCALE 1/2" = 1 MILE

DENOTES EXISTING PLACE OF USE

CERTIFICATE No. 7316 ISSUED March 20, 1970

FILED
JAN. 13, 1967
STATE ENGINEER'S OFFICE

MAP

TO ACCOMPANY APPLICATION TO CHANGE POINT OF DIVERSION, MANNER OF USE AND PLACE OF USE OF WATERS OF THE STATE OF NEVADA HERE TOFOR APPROPRIATED FROM IRRIGATION AND DOMESTIC TO INDUSTRIAL (COOLING) PURPOSES BY THE MUDDY VALLEY IRRIGATION Co. FROM THE MUDDY RIVER IN CLARK COUNTY NEVADA.

23600