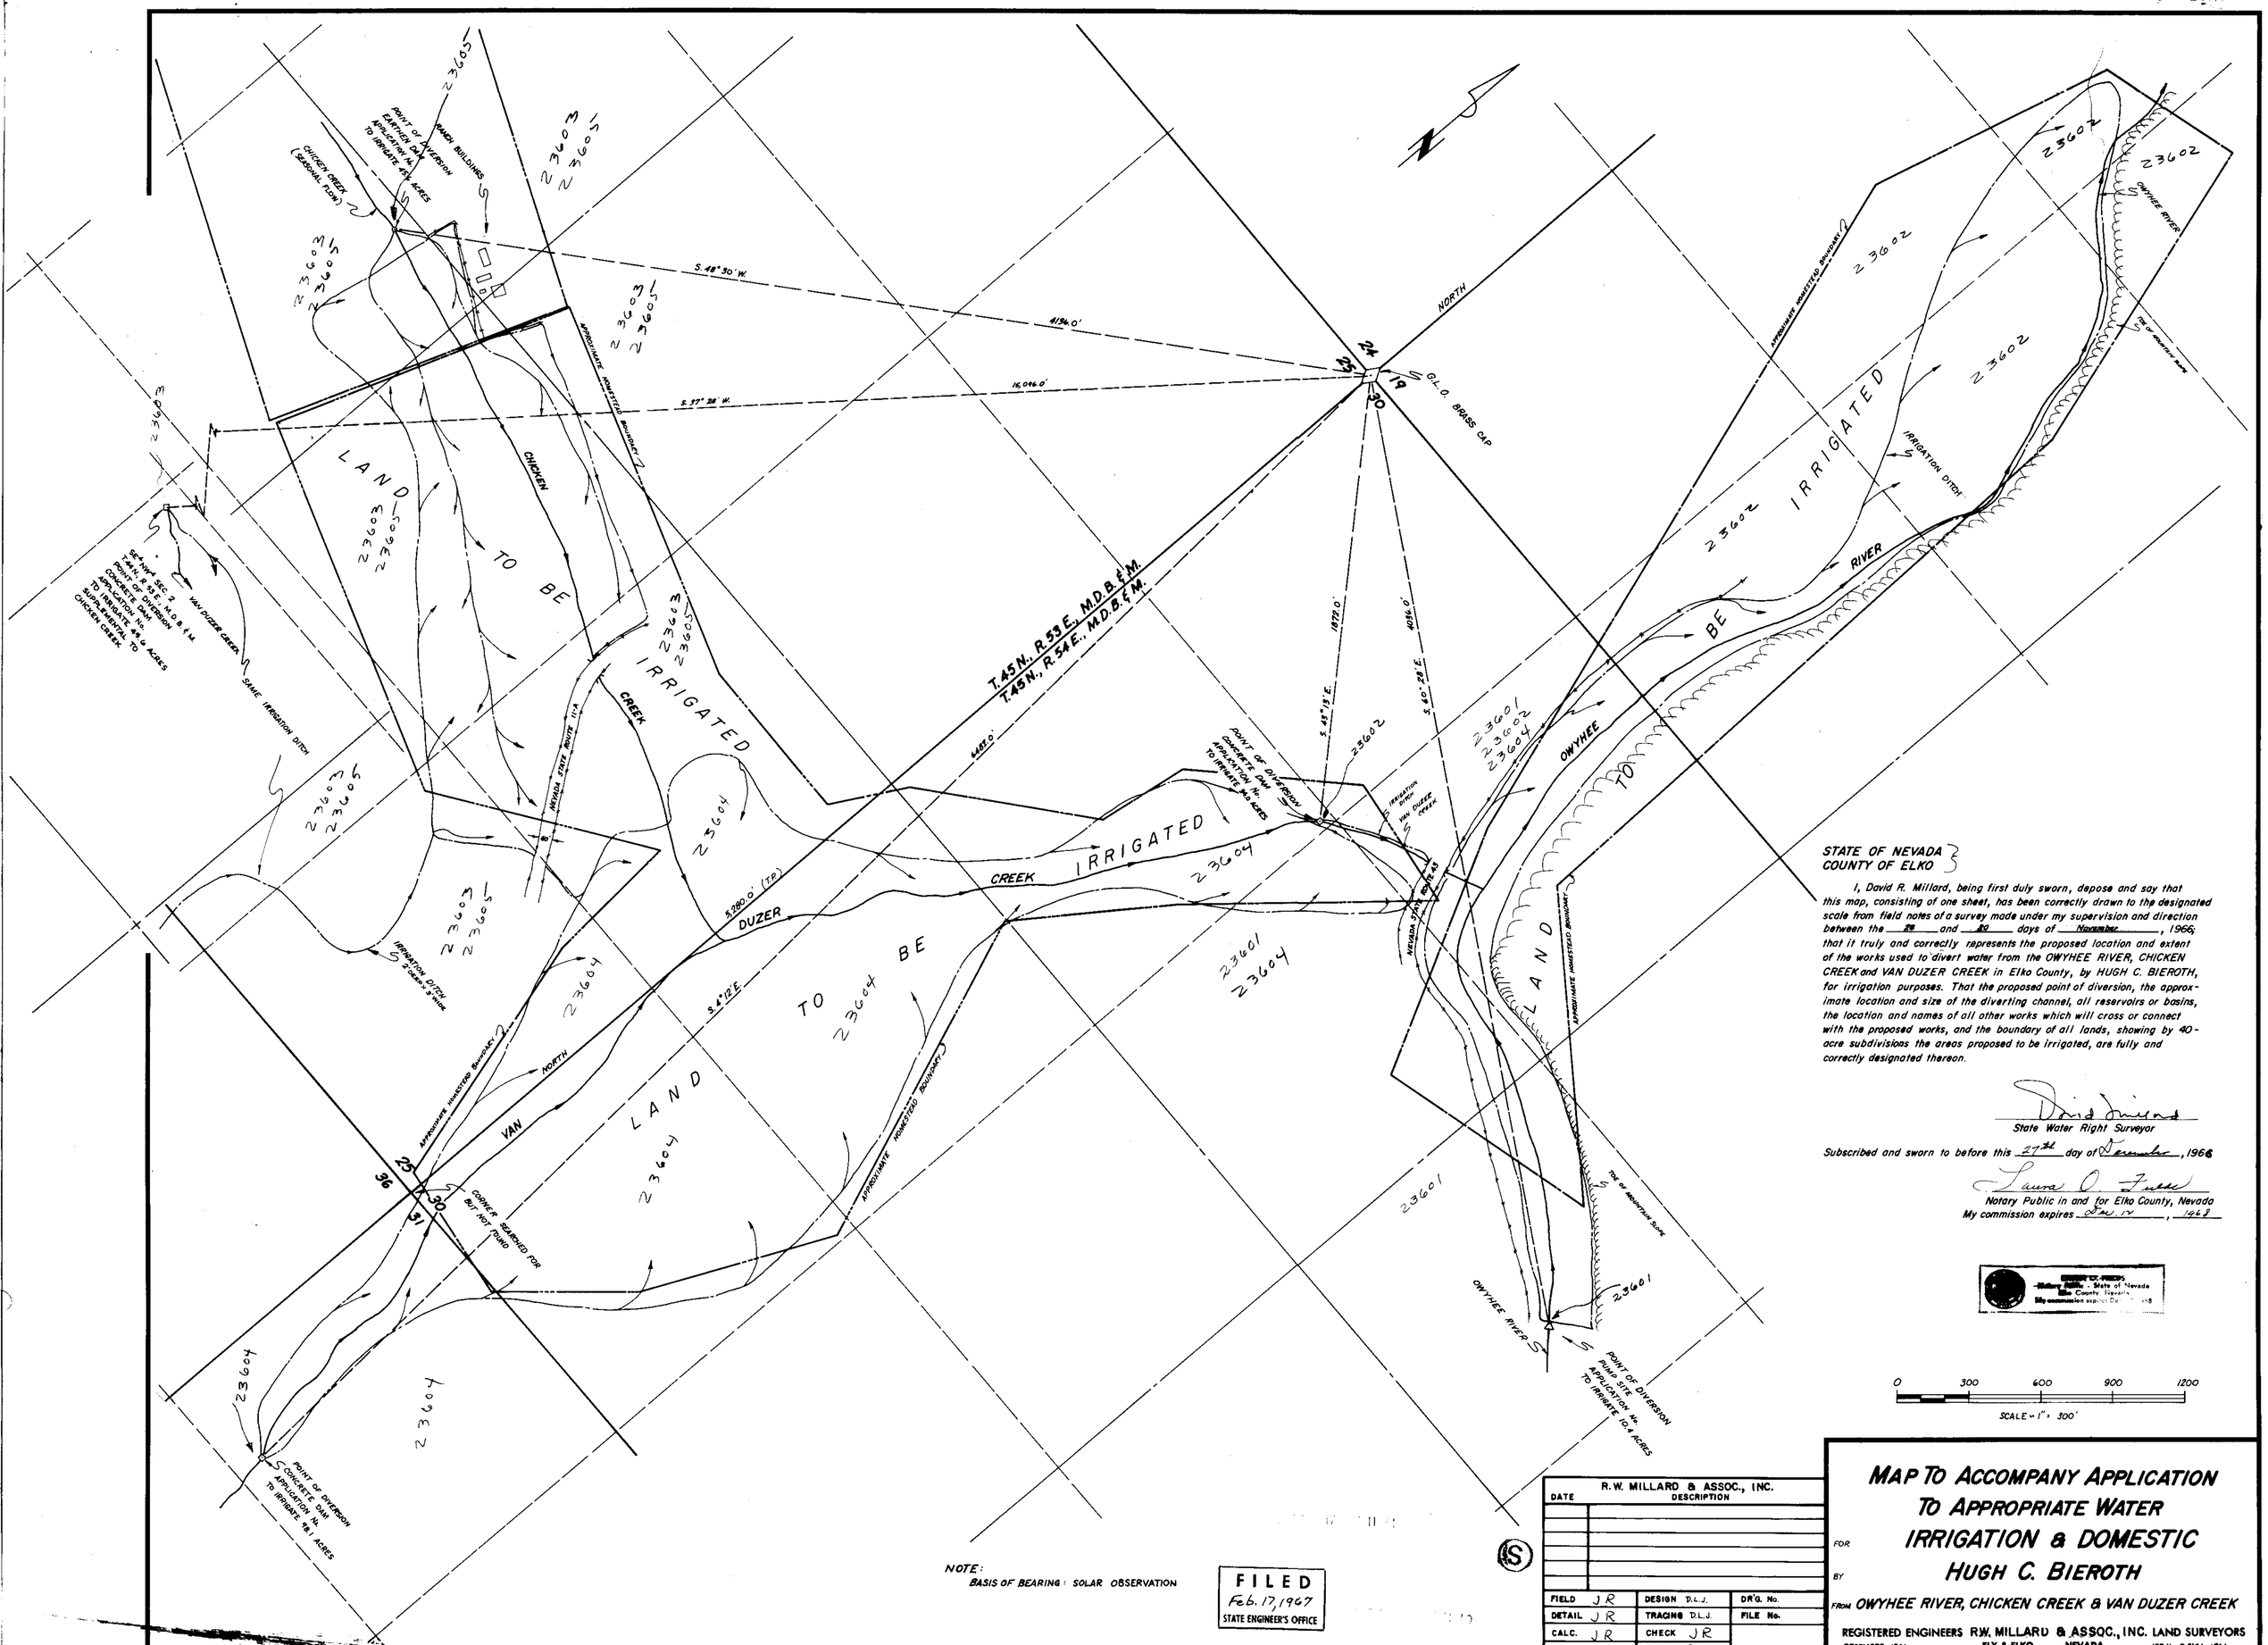

STATE OF NEVADA
COUNTY OF ELKO

I, David R. Millard, being first duly sworn, depose and say that this map, consisting of one sheet, has been correctly drawn to the designated scale from field notes of a survey made under my supervision and direction between the 28 and 30 days of November, 1966; that it truly and correctly represents the proposed location and extent of the works used to divert water from the OWYHEE RIVER, CHICKEN CREEK and VAN DUZER CREEK in Elko County, by HUGH C. BIEROTH, for irrigation purposes. That the proposed point of diversion, the approximate location and size of the diverting channel, all reservoirs or basins, the location and names of all other works which will cross or connect with the proposed works, and the boundary of all lands, showing by 40-acre subdivisions the areas proposed to be irrigated, are fully and correctly designated thereon.

David Millard
State Water Right Surveyor

Subscribed and sworn to before this 27th day of December, 1966

Laura O. Fuller
Notary Public in and for Elko County, Nevada
My commission expires Jan. 12, 1968

LAURA O. FULLER
Notary Public - State of Nevada
Elko County, Nevada
My commission expires Jan. 12, 1968

0 300 600 900 1200
SCALE = 1" = 300'

NOTE:
BASIS OF BEARING: SOLAR OBSERVATION

FILED
Feb. 17, 1967
STATE ENGINEER'S OFFICE

R.W. MILLARD & ASSOC., INC.

DATE	DESCRIPTION

FIELD JR	DESIGN D.L.J.	DR'G. No.
DETAIL JR	TRACING D.L.J.	FILE No.
CALC. JR	CHECK JR	
COMP.	APPROVED	

MAP TO ACCOMPANY APPLICATION TO APPROPRIATE WATER IRRIGATION & DOMESTIC

FOR

BY HUGH C. BIEROTH

FROM OWYHEE RIVER, CHICKEN CREEK & VAN DUZER CREEK

REGISTERED ENGINEERS R.W. MILLARD & ASSOC., INC. LAND SURVEYORS
DECEMBER, 1966 ELY & ELKO, NEVADA JOB No. R 2184-1966