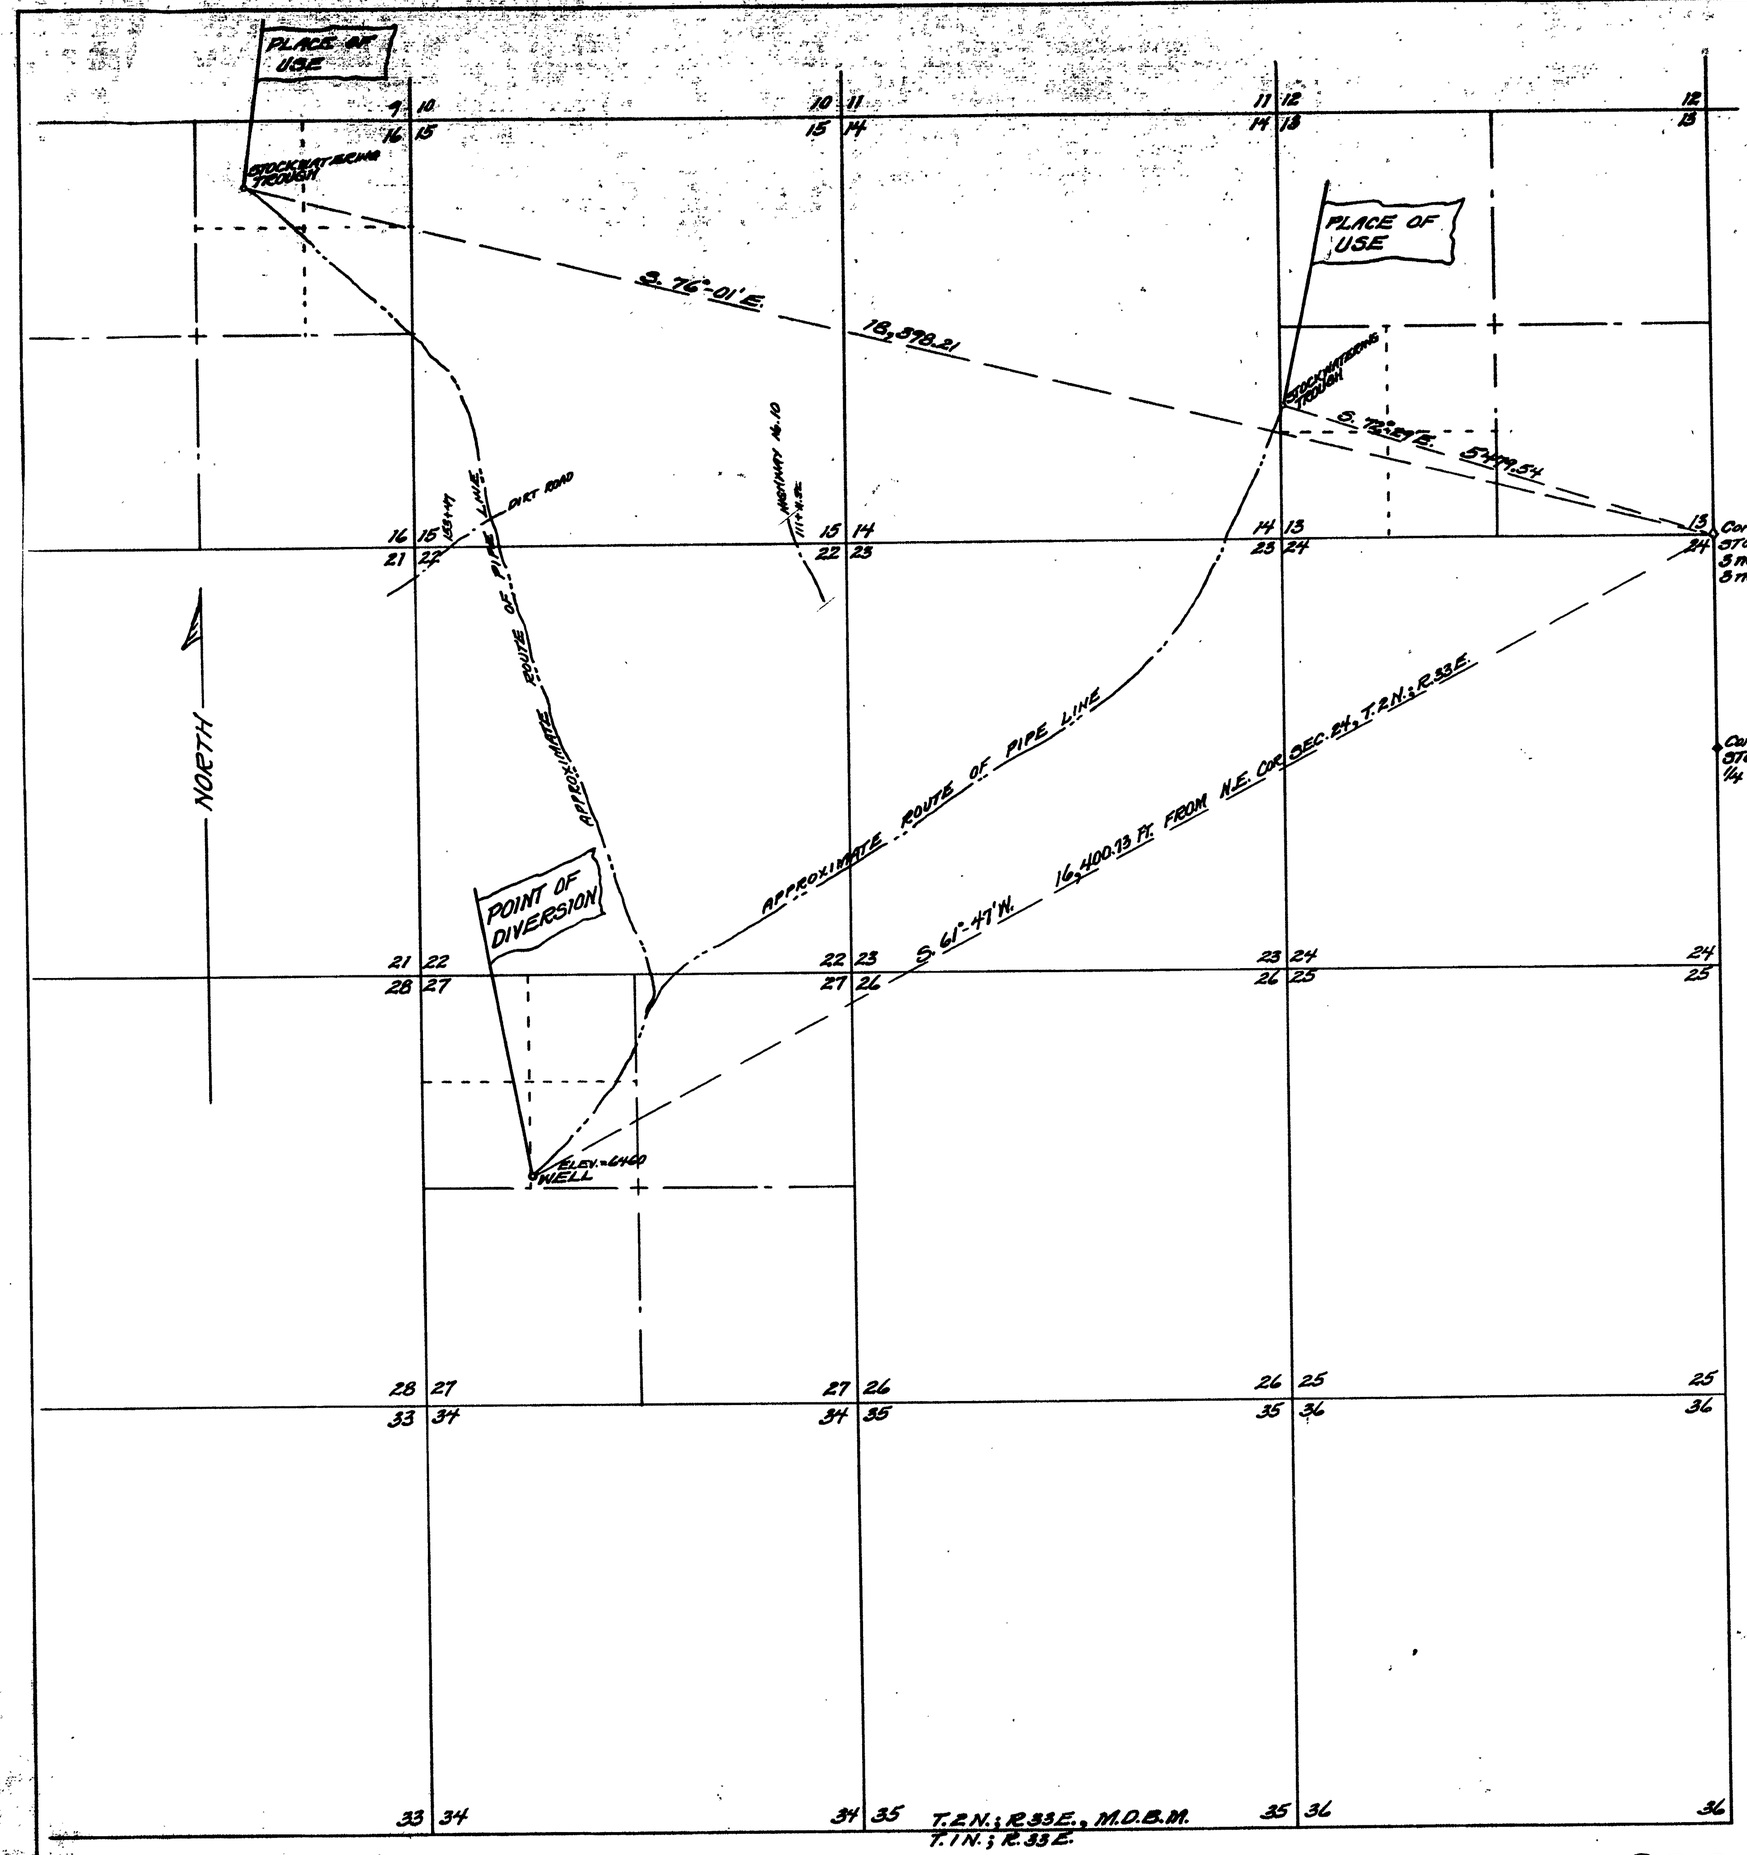

Meridian established by a Solar Observation made by B. York while occupying the monument at the northeast corner of Sec. 24, T.2N.; R.33E., M.D.B.M. Elevation datum from U.S.G.S. map.

STATE OF NEVADA }
COUNTY OF MINERAL } ss

I, Bernard York, State Water Right Surveyor, being first duly sworn, depose and say that this map, consisting of but this one sheet, has been correctly drawn to the designated scale from the field notes of a survey completed by me on the 14th day of December, 1966; that this map truly and correctly represents the proposed location and extent of the works used to divert water from UNDERGROUND at a well in MINERAL COUNTY, NEVADA, for DOMESTIC AND STOCKWATERING PURPOSES by QUEEN VALLEY RANCH COMPANY, INC. (A NEVADA CORPORATION) 300 South Virginia St., Reno, Nevada, and Montgomery Pass, Nevada (via Benton, Calif.) under application No. 23276; that the point of diversion and place of use, and all other works are fully and correctly shown hereon.

Bernard York
State Water Right Surveyor

Subscribed and sworn to before me this 22nd day of December, 1966.

Eugene S. Gates Jr.
Notary Public in and for the County of Mineral, State of Nevada.
My commission expires May 24, 1970

EUGENE GATES, JR.
Notary Public State of Nevada
Mineral County
My Commission Expires May 14, 1970

0 500 1000 3000 5000
SCALE: 1" = 1000'

RECEIVED
DEC 27 1966
STATE ENGINEER'S OFFICE

26267

29627

FILED
Dec 27, 1966
STATE ENGINEER'S OFFICE

MAP
TO ACCOMPANY APPLICATION TO APPROPRIATE WATER FOR STOCKWATERING AND DOMESTIC PURPOSES FROM UNDERGROUND AT A WELL IN MINERAL COUNTY, NEVADA, UNDER APPLICATION No. 23276
By QUEEN VALLEY RANCH COMPANY, INC. (a Nevada Corp.)
300 South Virginia St., Reno, Nevada, and Montgomery Pass, Nevada (via Benton, California)

SCALE: 1" = 1000' DEC. 22, 1966.
By B. York, State Water Right Surveyor, Mina, Nevada.

29627 26267 23606 ← File under