Meridian established by a Solar Observation made by B. York from a station near the point of Diversion of Morris Creek.
Elevation datum from U.S.G.S. Topographic map, BENTON QUADRANGLE, 1962.

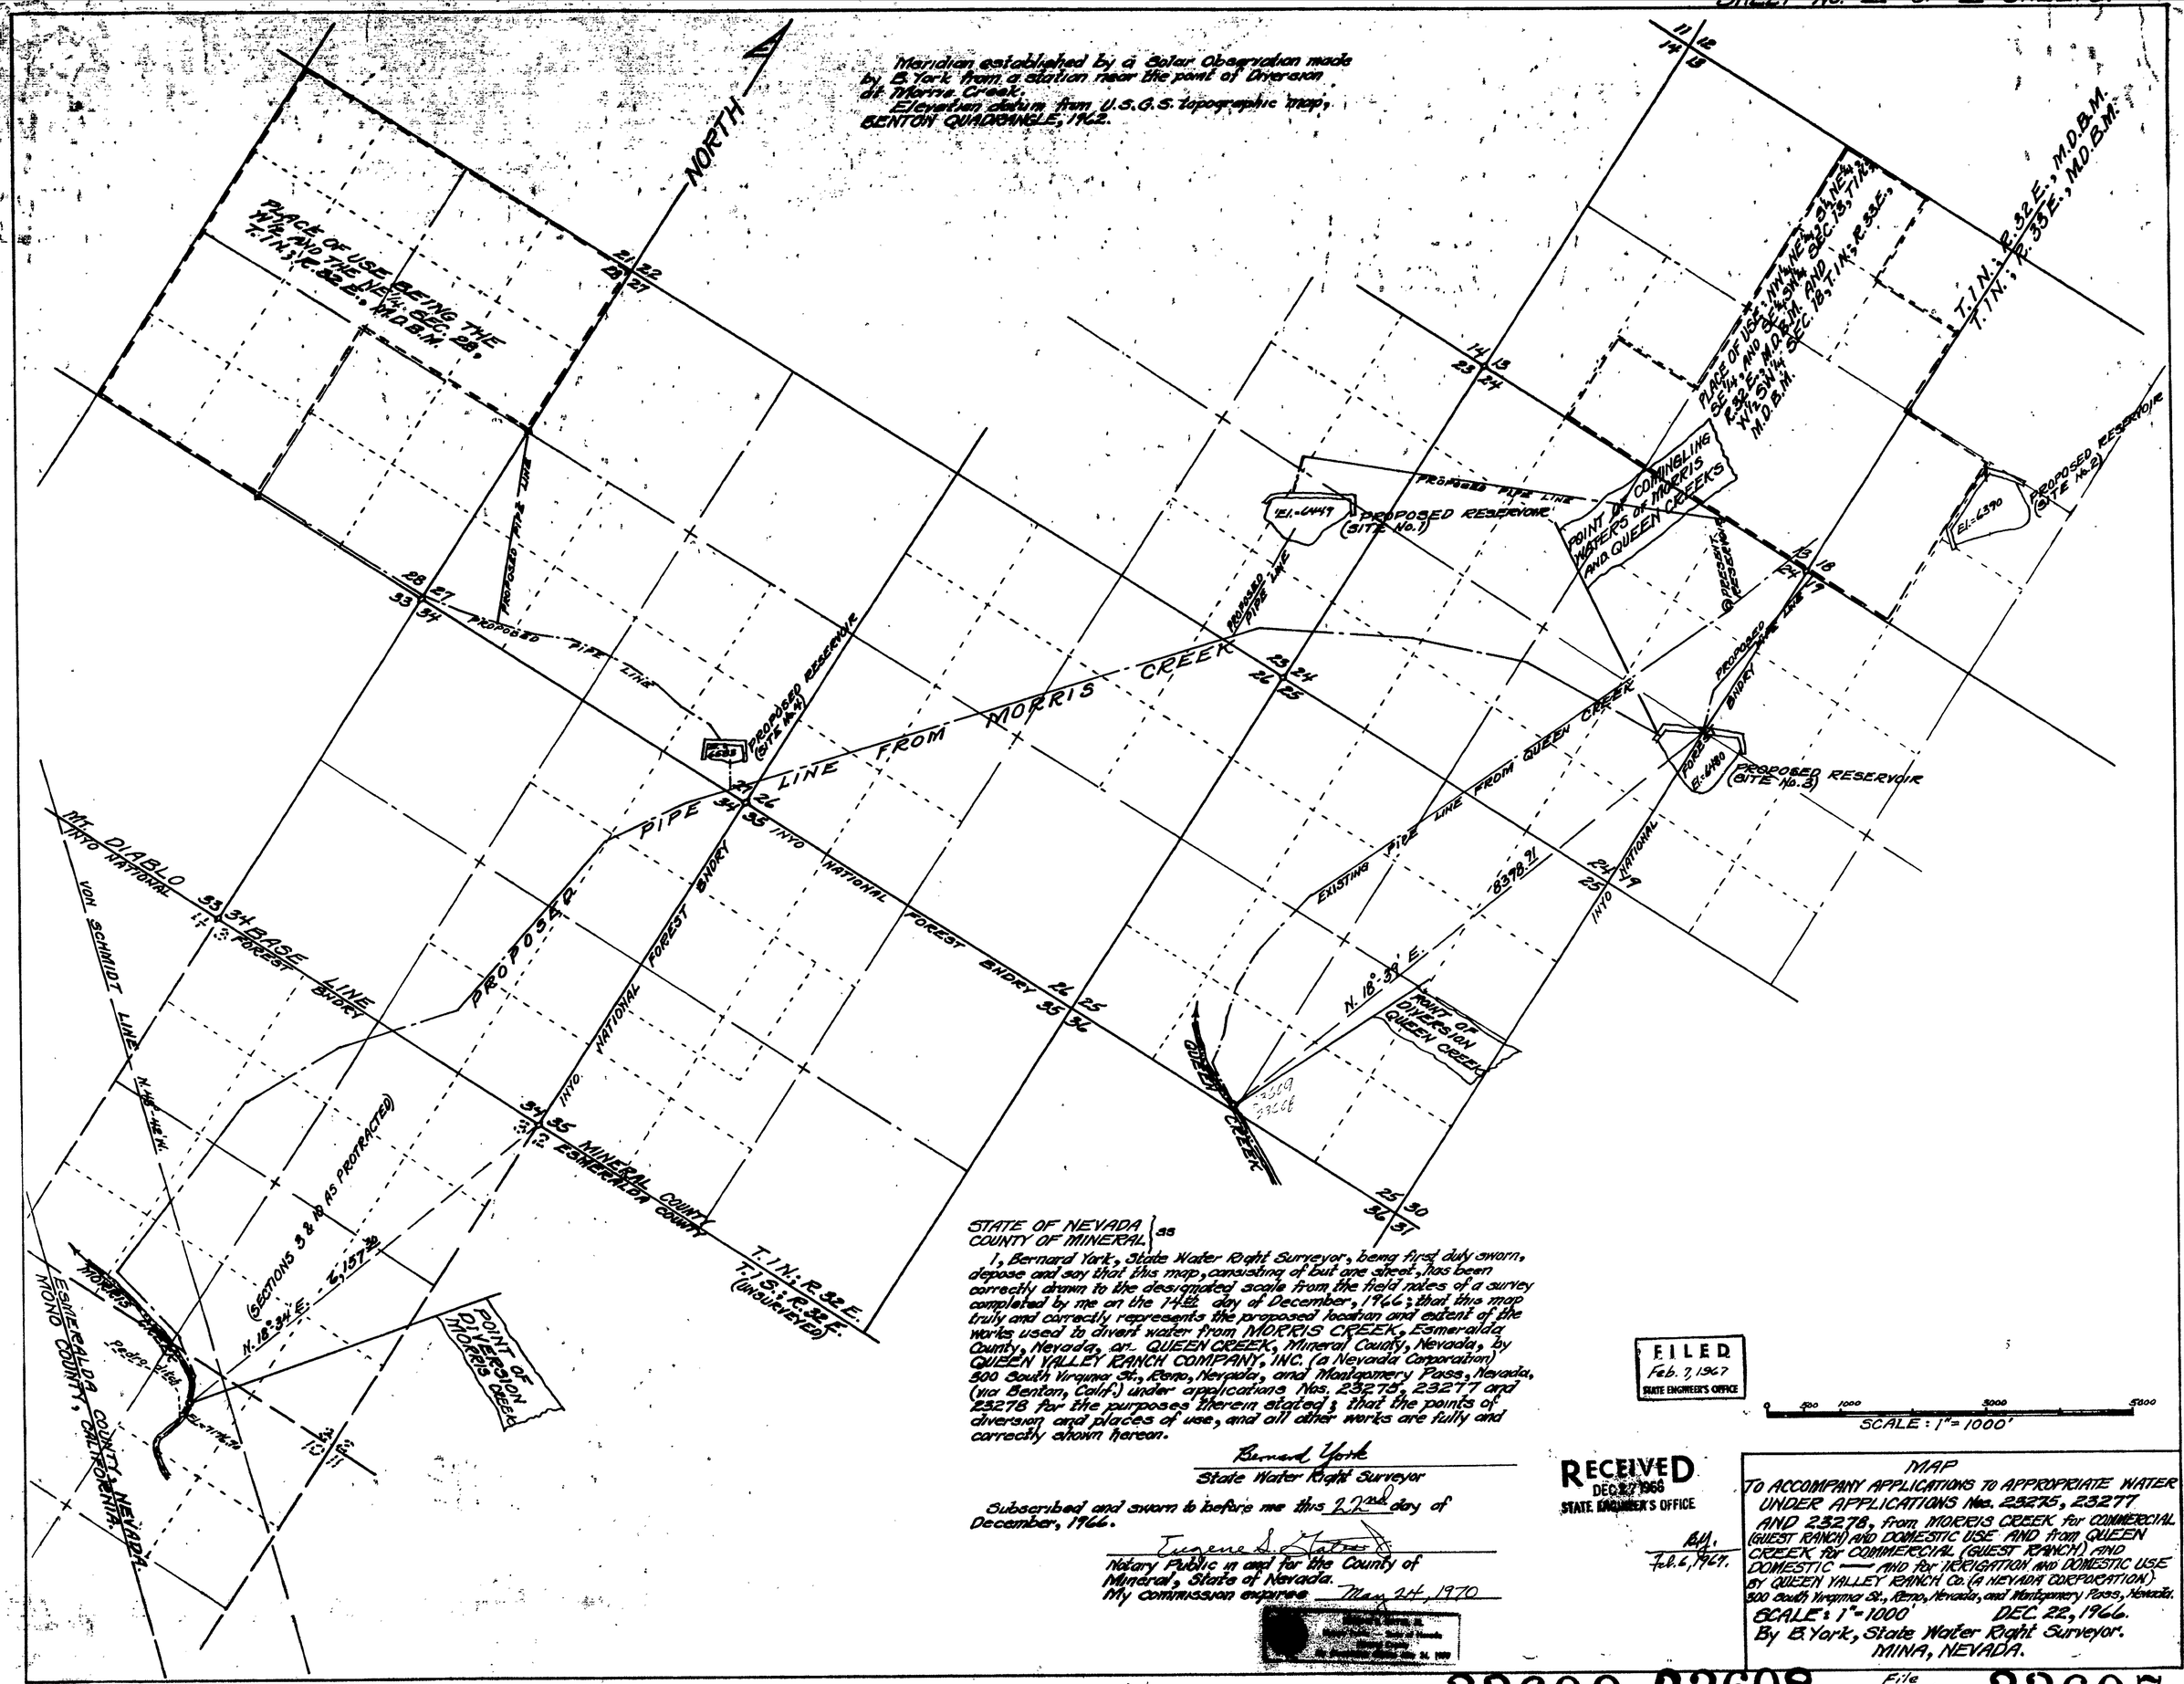

STATE OF NEVADA }
COUNTY OF MINERAL } ss

I, Bernard York, State Water Right Surveyor, being first duly sworn, depose and say that this map, consisting of but one sheet, has been correctly drawn to the designated scale from the field notes of a survey completed by me on the 14th day of December, 1966; that this map truly and correctly represents the proposed location and extent of the works used to divert water from MORRIS CREEK, Esmeralda County, Nevada, or QUEEN CREEK, Mineral County, Nevada, by QUEEN VALLEY RANCH COMPANY, INC. (a Nevada Corporation) 300 South Virginia St., Reno, Nevada, and Montgomery Pass, Nevada, (via Benton, Calif.) under applications Nos. 23275, 23277 and 23278 for the purposes therein stated; that the points of diversion and places of use, and all other works are fully and correctly shown hereon.

Bernard York
State Water Right Surveyor

Subscribed and sworn to before me this 22nd day of December, 1966.

Eugene S. Yates
Notary Public in and for the County of Mineral, State of Nevada.
My commission expires May 24, 1970

FILED
Feb. 7, 1967
STATE ENGINEER'S OFFICE

RECEIVED
DEC 27 1966
STATE ENGINEER'S OFFICE

B.M.
Feb. 6, 1967.

0 500 1000 2000 3000
SCALE: 1" = 1000'

MAP
TO ACCOMPANY APPLICATIONS TO APPROPRIATE WATER UNDER APPLICATIONS Nos. 23275, 23277 AND 23278, from MORRIS CREEK for COMMERCIAL (GUEST RANCH) AND DOMESTIC USE AND from QUEEN CREEK for COMMERCIAL (GUEST RANCH) AND DOMESTIC — AND for IRRIGATION AND DOMESTIC USE BY QUEEN VALLEY RANCH Co. (a NEVADA CORPORATION) 300 South Virginia St., Reno, Nevada, and Montgomery Pass, Nevada.
SCALE: 1" = 1000' DEC. 22, 1966.
By B. York, State Water Right Surveyor.
MINA, NEVADA.

23609 & 23609

23609 23608 File Under → 23607